


A S S E S S M E N T


OTA X

M A P O

OF THE

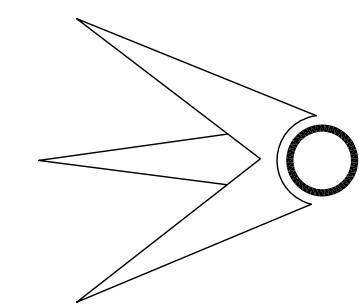

BOROUGH OF NETCONG

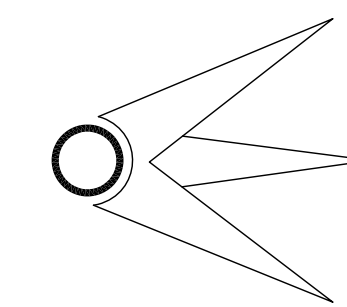

MORRIS COUNTY, NEW JERSEY

2019

ADAMS, REHMANN & HEGGAN

PROFESSIONAL ENGINEERS, LAND SURVEYOR & PLANNERS

(609) 561-0482 p (609) 567-8909 f

215 BELLEVUE AVE

HAMMONTON, NEW JERSEY 08037

TO SHOW CONDITIONS AS OF JUNE 2019

REVISIONS				
DATE	BY	LIC.NO	BLOCK	LOT

LEGEND

KEY SHEET


23 SHEET NUMBER
234 BLOCK NUMBER

- SHEET LIMIT
- STATE BOUNDARY
- COUNTY BOUNDARY
- MUNICIPAL BOUNDARY
- RIGHT OF WAY/BLOCK LIMIT
- RAILROAD BOUNDARY
- MATCH LINE
- ASSESSMENT LINE

DETAIL SHEET

234 BLOCK NUMBER
23 LOT NUMBER
23 HOUSE ADDRESS


- STATE BOUNDARY
- COUNTY BOUNDARY
- MUNICIPAL BOUNDARY
- RIGHT OF WAY
- BLOCK LIMIT
- PARCEL LINE
- MATCH LINE
- ASSESSMENT LINE

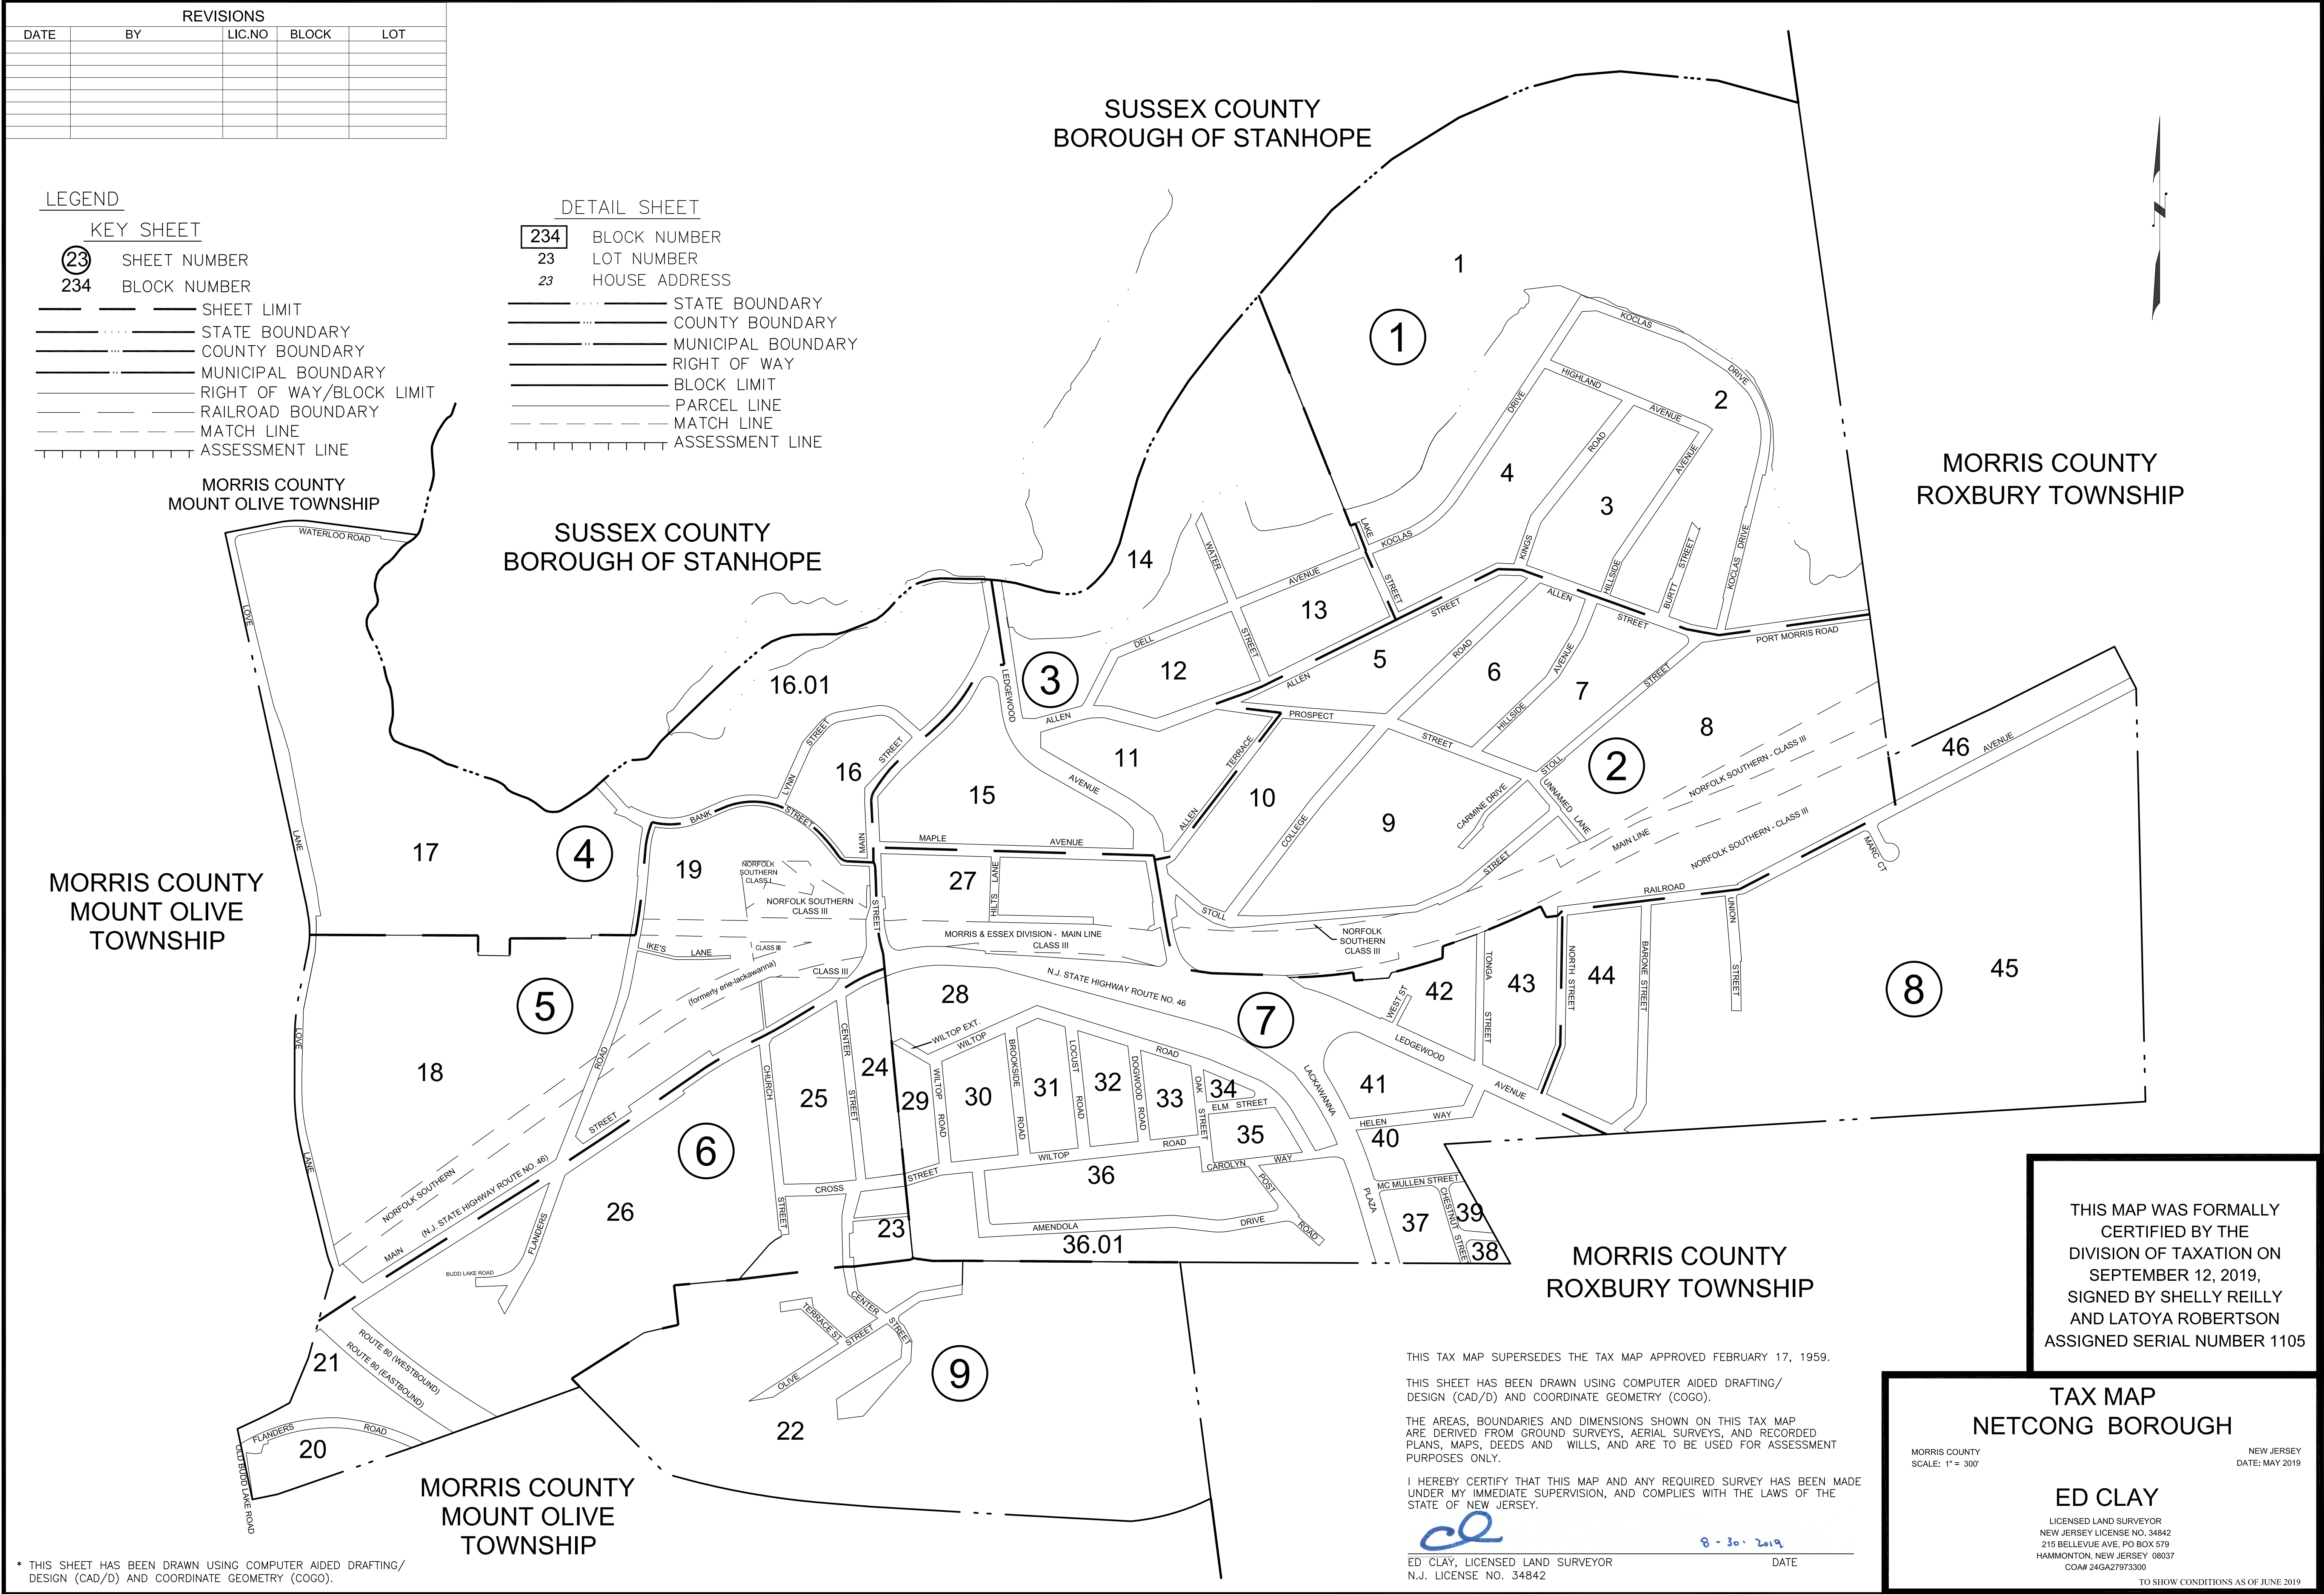

* THIS SHEET HAS BEEN DRAWN USING COMPUTER AIDED DRAFTING/
DESIGN (CAD/D) AND COORDINATE GEOMETRY (COGO).

STREET MAP

REVISIONS				
DATE	BY	LIC.NO	BLOCK	LOT

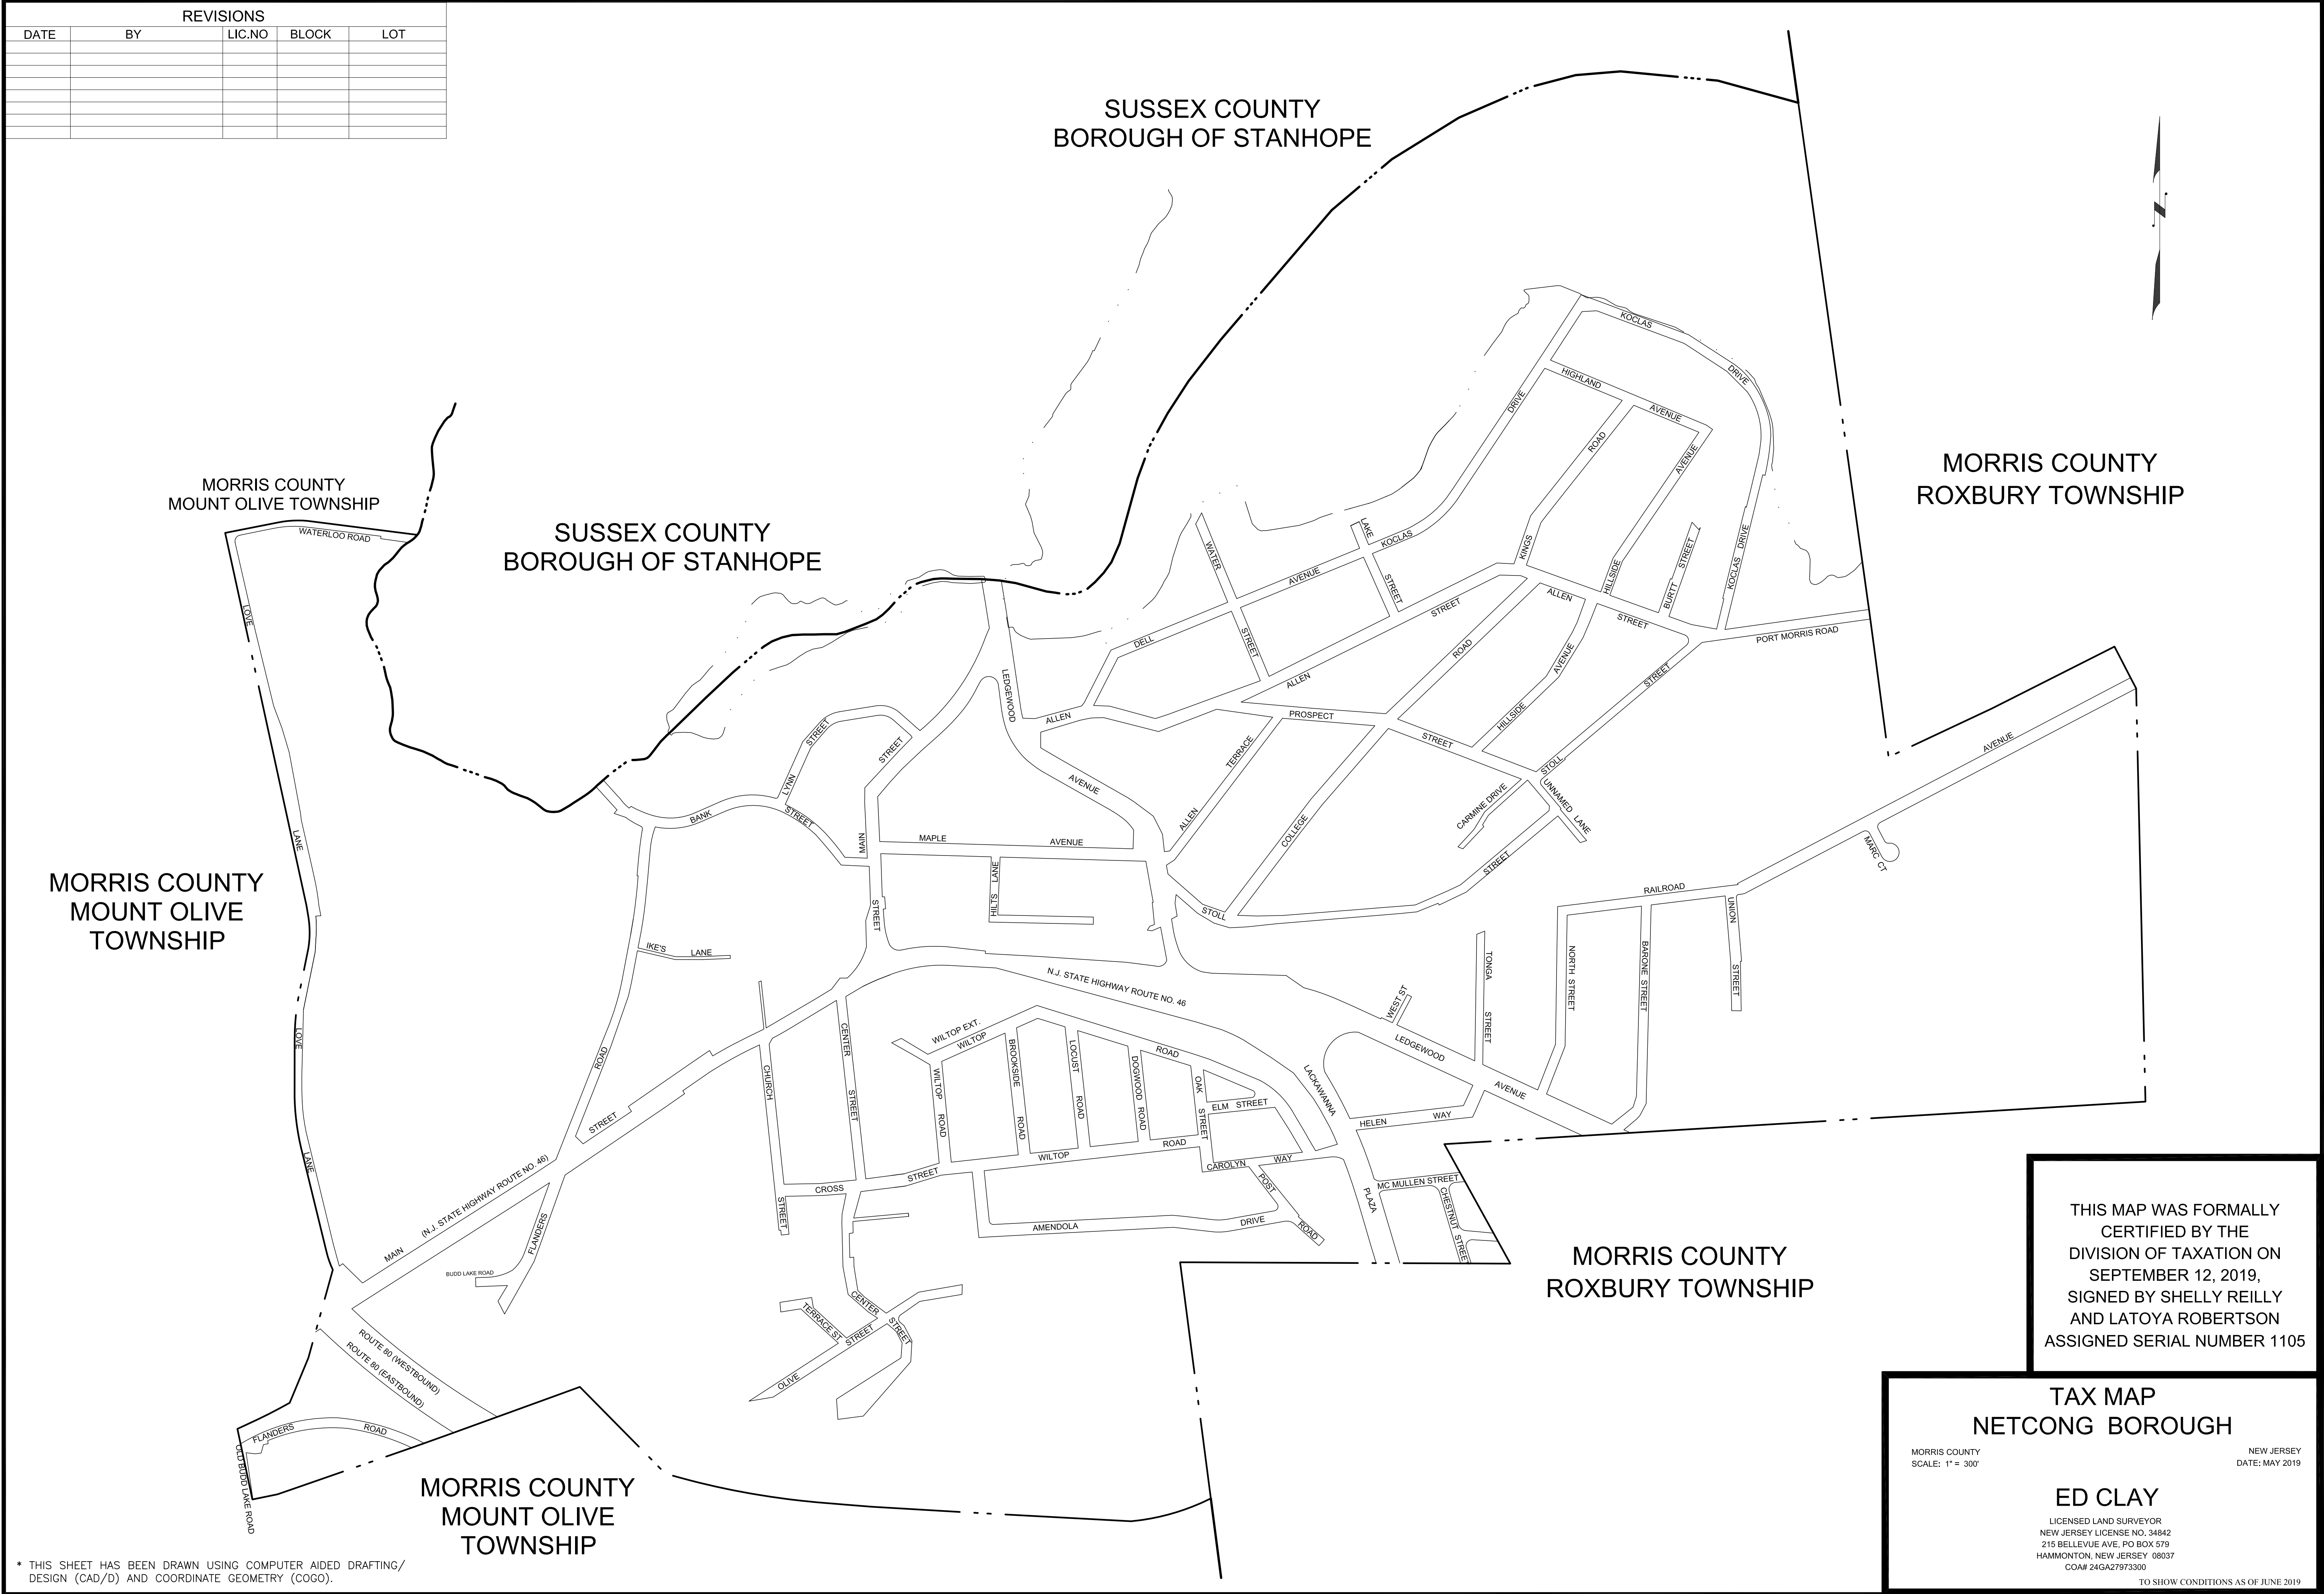

STREET MAP

REVISIONS				
DATE	BY	LIC.NO	BLOCK	LOT

SUSSEX COUNTY
BOROUGH OF STANHOPE

MORRIS COUNTY
ROXBURY TOWNSHIP



* THIS SHEET HAS BEEN DRAWN USING
COMPUTER AIDED DRAFTING/DESIGN (CAD/D)
AND COORDINATE GEOMETRY (COGO).

THIS MAP WAS FORMALLY
CERTIFIED BY THE
DIVISION OF TAXATION ON
SEPTEMBER 12, 2019,
SIGNED BY SHELLY REILLY
AND LATOYA ROBERTSON
ASSIGNED SERIAL NUMBER 1105

TAX MAP
NETCONG BOROUGH


MORRIS COUNTY
SCALE: 1" = 100'

NEW JERSEY
DATE: MAY 2019


ED CLAY

LICENSED LAND SURVEYOR
NEW JERSEY LICENSE NO. 34842
215 BELLEVUE AVE, PO BOX 579
HAMMONTON, NEW JERSEY 08037
COA# 24GA27973300

TO SHOW CONDITIONS AS OF JUNE 2019

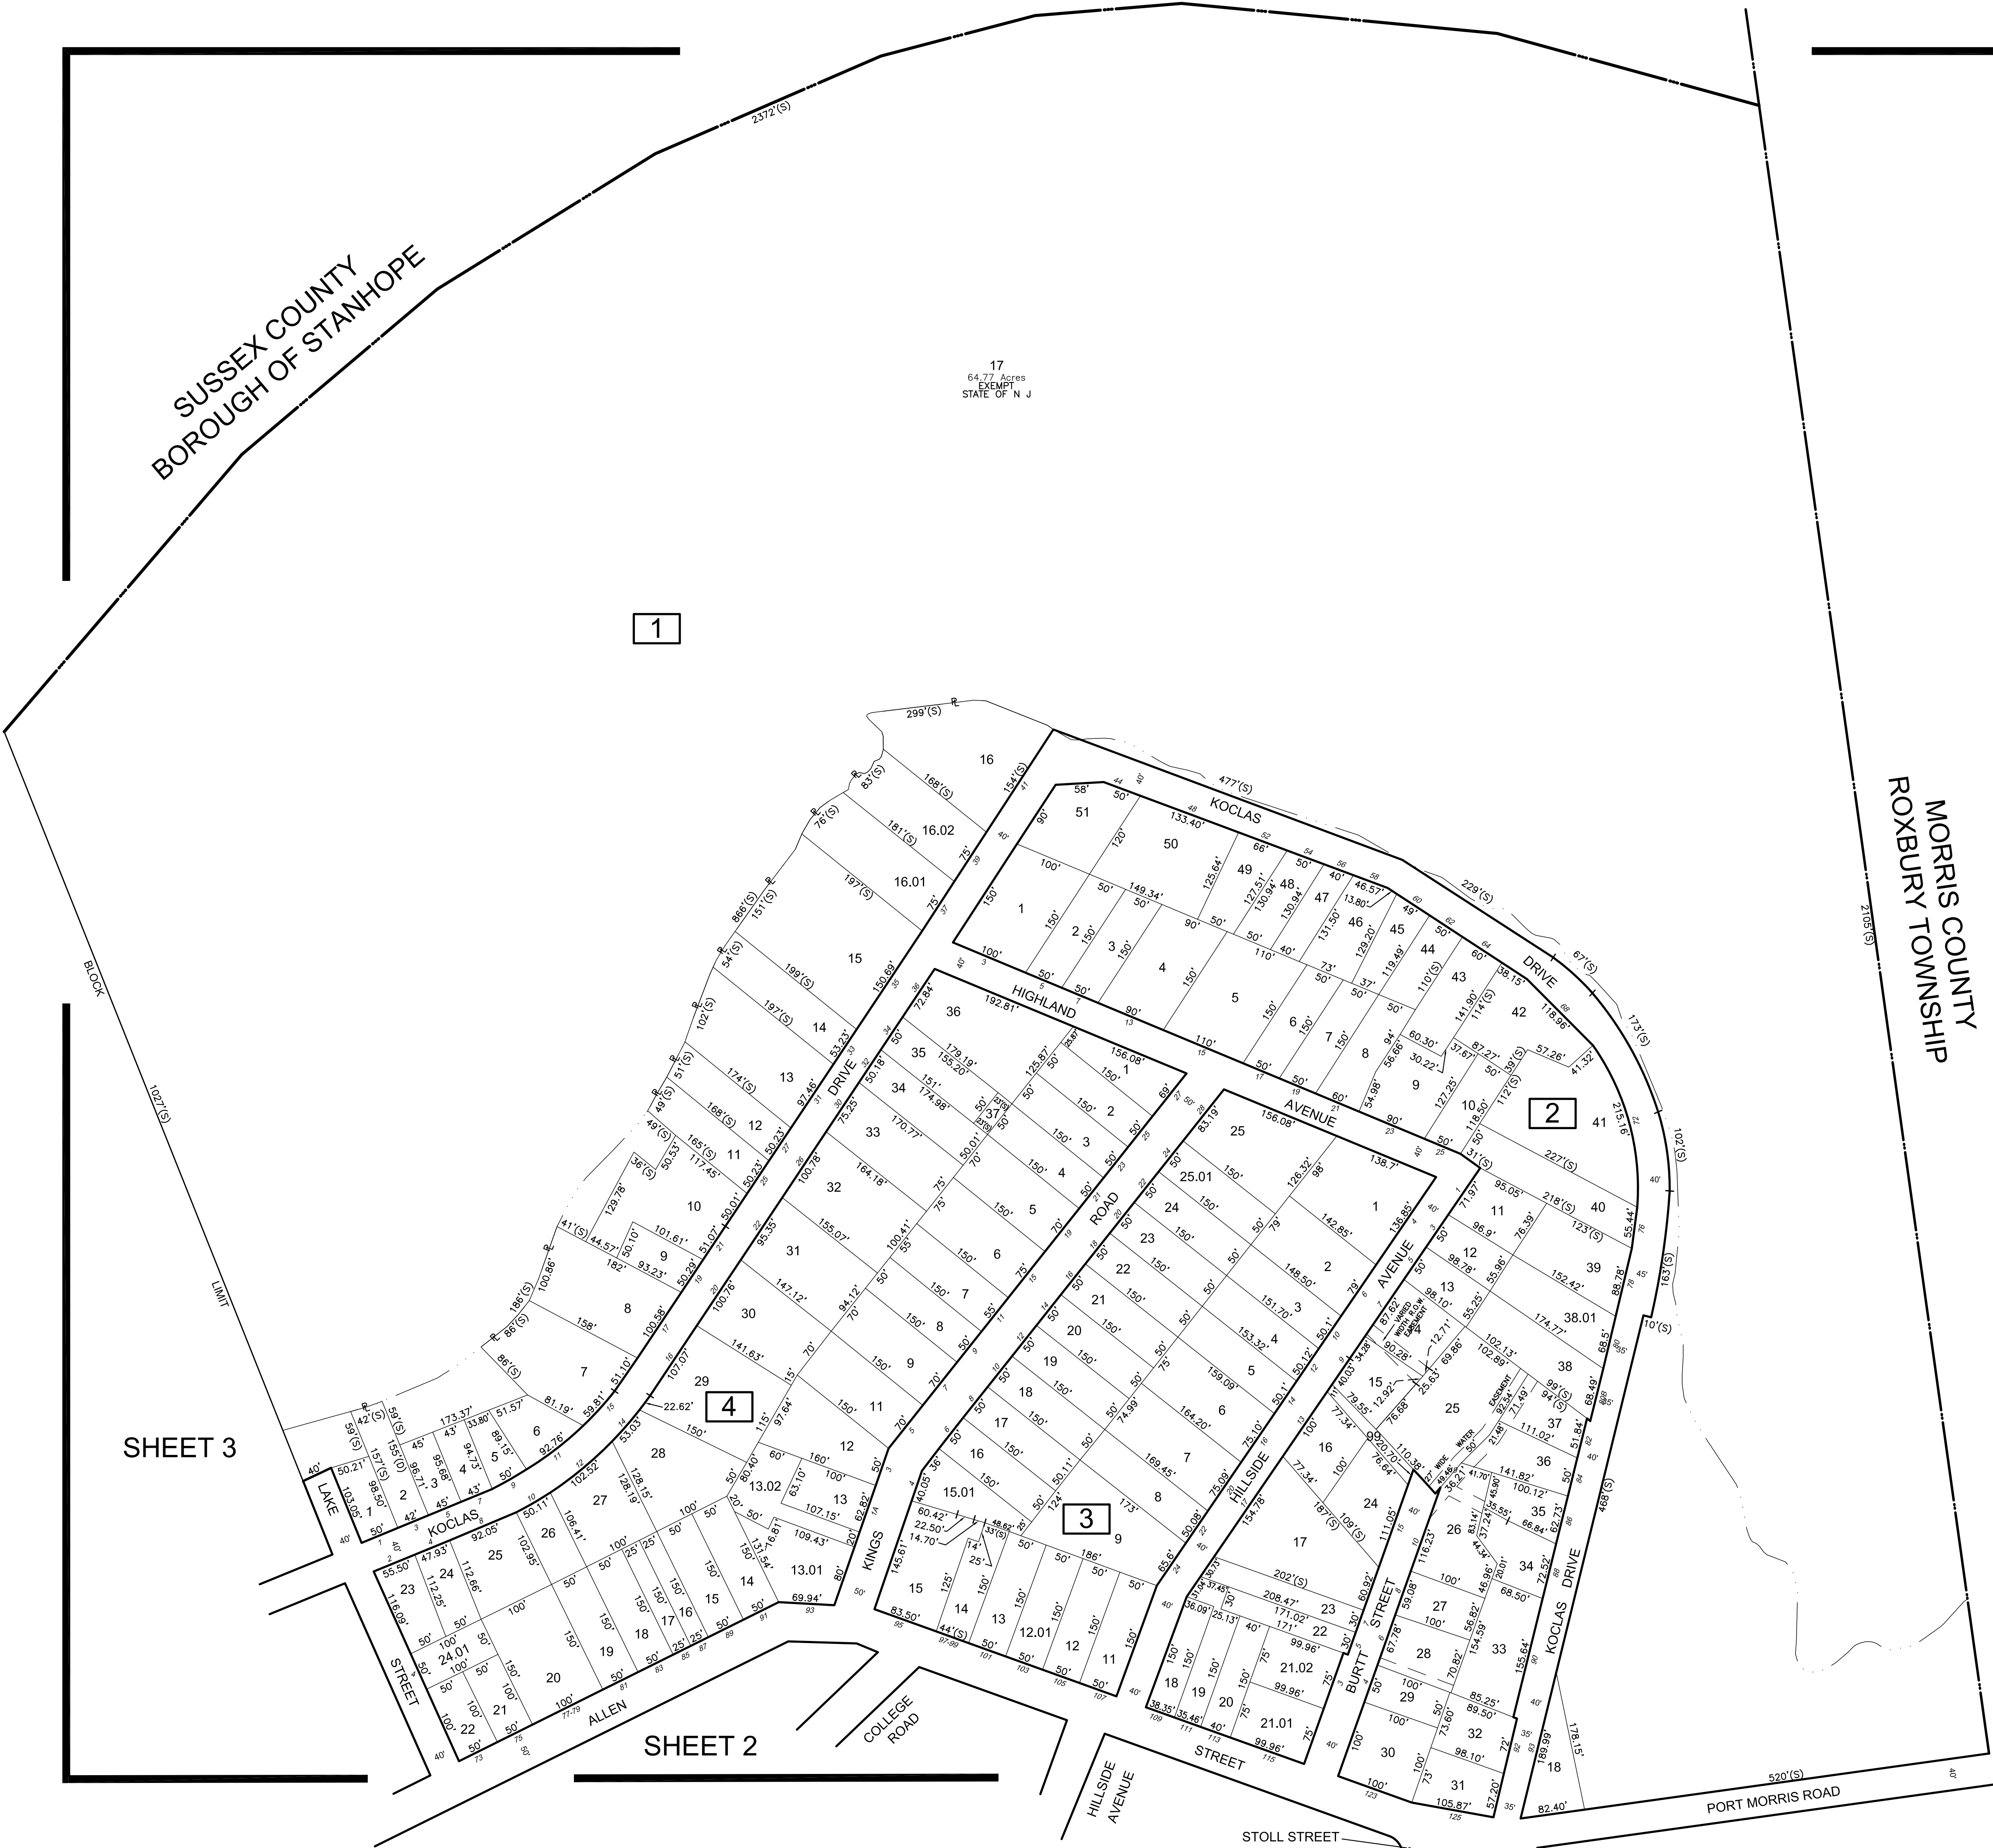

REVISIONS				
DATE	BY	LIC.NO	BLOCK	LOT

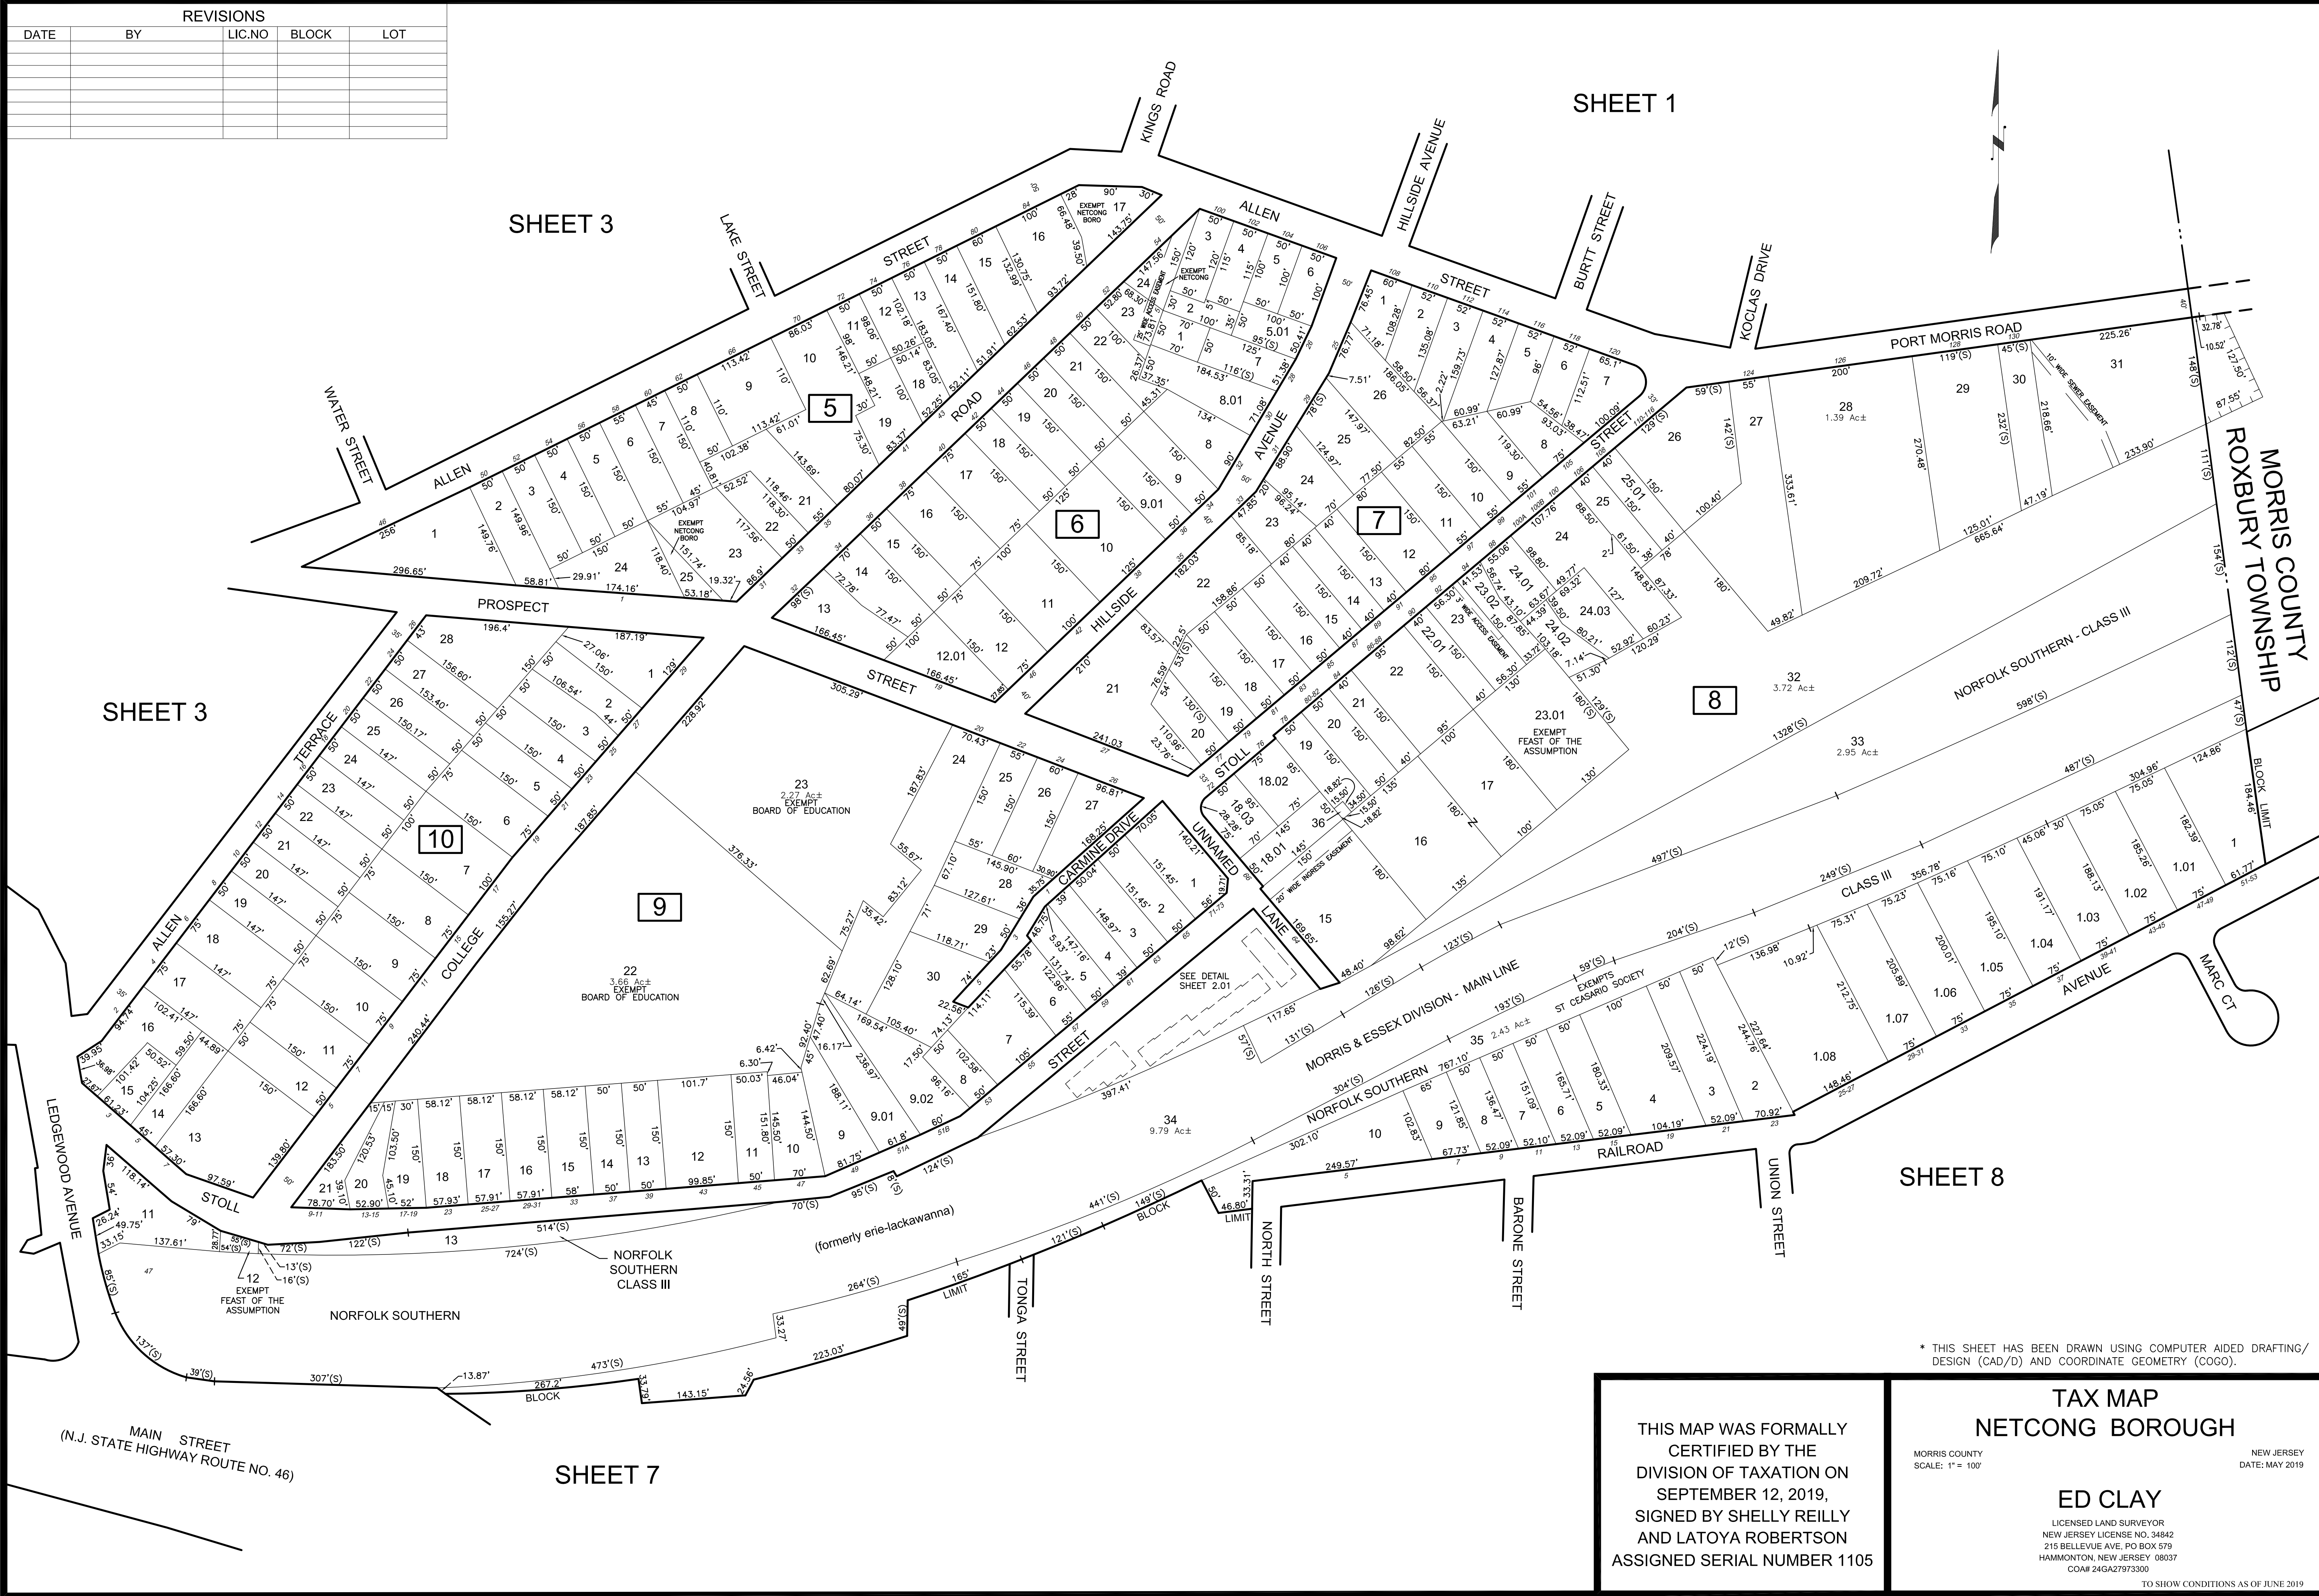

* THIS SHEET HAS BEEN DRAWN USING COMPUTER AIDED DRAFTING/DESIGN (CAD/D) AND COORDINATE GEOMETRY (COGO).

THIS MAP WAS FORMALLY
CERTIFIED BY THE
DIVISION OF TAXATION ON
SEPTEMBER 12, 2019,
SIGNED BY SHELLY REILLY
AND LATOYA ROBERTSON
ASSIGNED SERIAL NUMBER 1105

TAX MAP
NETCONG BOROUGH


MORRIS COUNTY
SCALE: 1" = 100'

NEW JERSEY
DATE: MAY 2019

ED CLAY
LICENSED LAND SURVEYOR
NEW JERSEY LICENSE NO. 34842
215 BELLEVUE AVE., PO BOX 579
HAMMONTON, NEW JERSEY 08037
COA# 24GA2797300

TO SHOW CONDITIONS AS OF JUNE 2019

AMENDOLA COURT CONDOMINIUM
BLOCK 8 – LOTS 14, 14.01, & 14.02

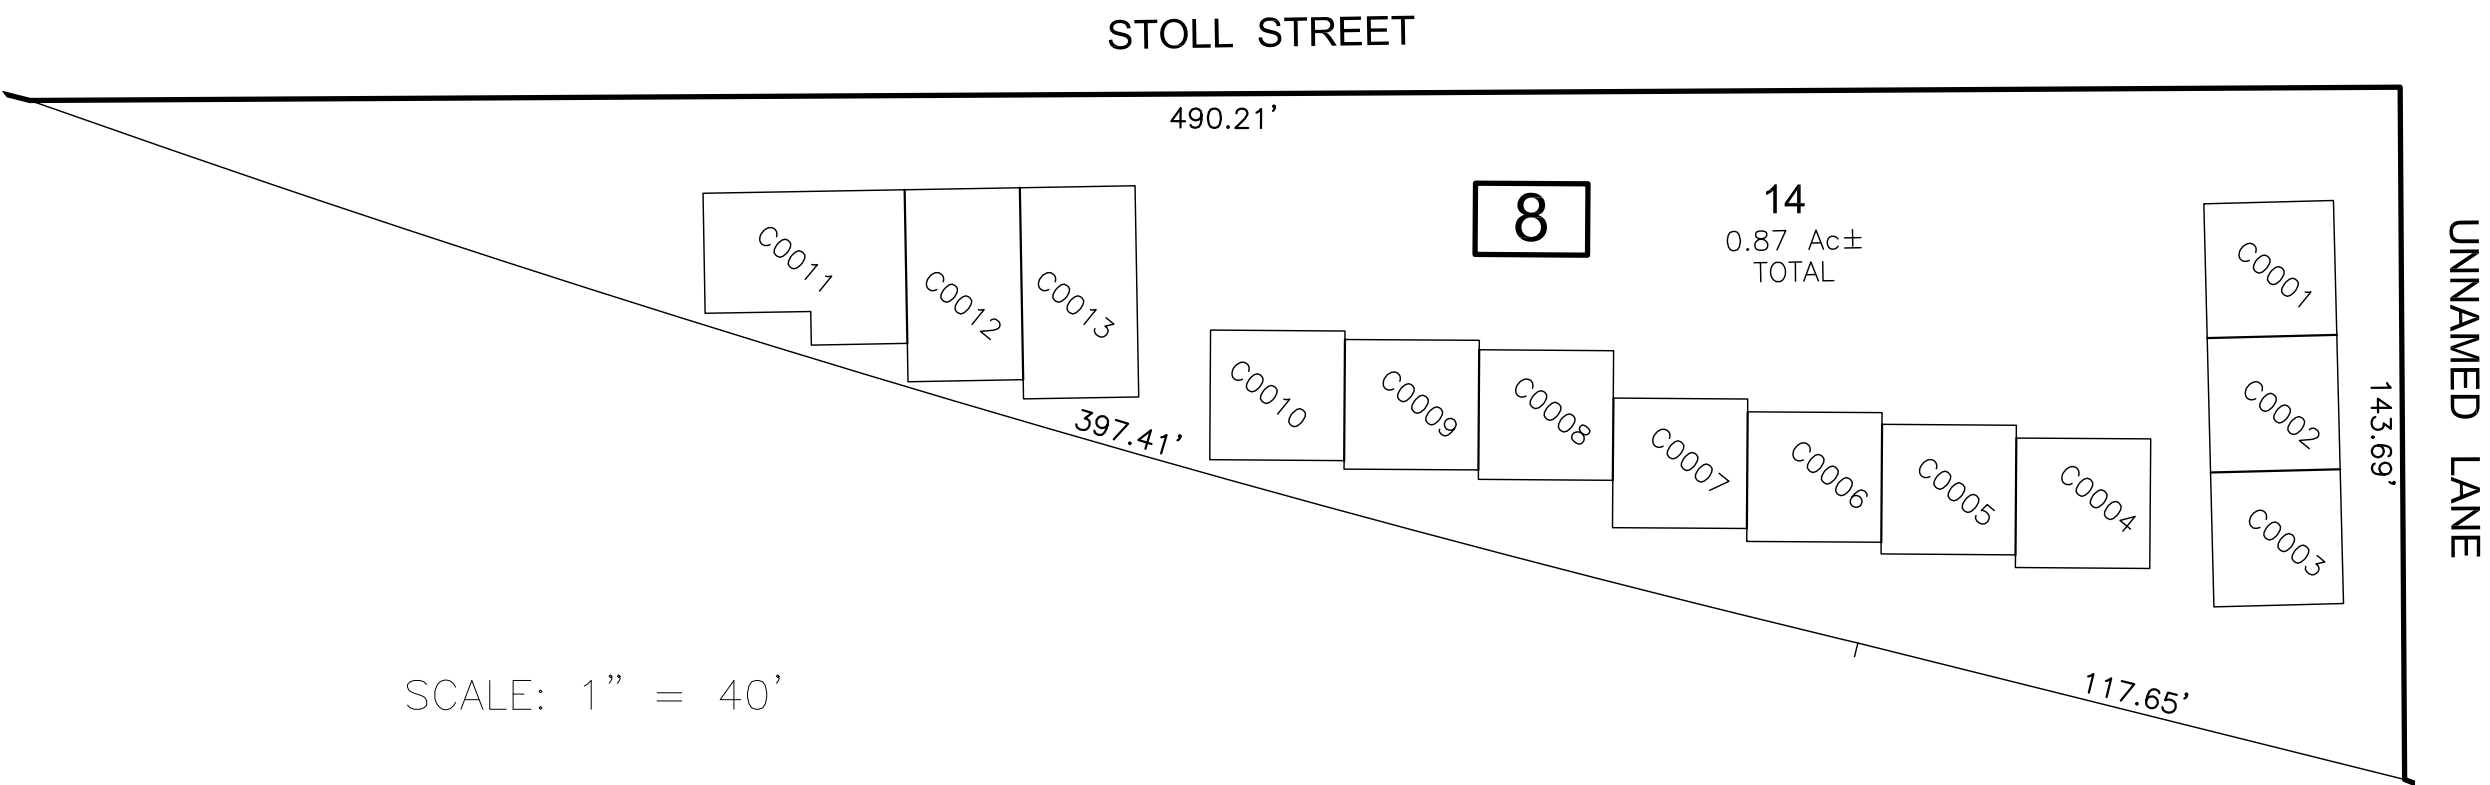

SCALE: 1" = 40'

QUAL	FLOOR	SQ FT
C0101	1	704
C0102	1	704
C0103	1	641
C0104	1	838
C0105	1	641
C0106	1	641
C0107	1	838
C0108	1	1196
C0109	1	641
C0110	1	838
C0111	1	704
C0112	1	641
C0113	1	838

* THIS SHEET HAS BEEN DRAWN USING COMPUTER AIDED DRAFTING/
DESIGN (CAD/D) AND COORDINATE GEOMETRY (COGO).

REVISIONS				
DATE	BY	LIC.NO	BLOCK	LOT

THIS MAP WAS FORMALLY
CERTIFIED BY THE
DIVISION OF TAXATION ON
SEPTEMBER 12, 2019,
SIGNED BY SHELLY REILLY
AND LATOYA ROBERTSON
ASSIGNED SERIAL NUMBER 1105

TAX MAP
NETCONG BOROUGH

MORRIS COUNTY
SCALE: As Shown

ED CLAY
LICENSED LAND SURVEYOR
NEW JERSEY LICENSE NO. 34842
215 BELLEVUE AVE, PO BOX 579
HAMMONTON, NEW JERSEY 08037
COA# 24GA27973300

NEW JERSEY
DATE: MAY 2019

TO SHOW CONDITIONS AS OF JUNE 2019

REVISIONS				
DATE	BY	LIC.NO	BLOCK	LOT



SUSSEX COUNTY
BOROUGH OF STANHOPE

SHEET 1

SHEET 4

SHEET 2

SHEET 5

SHEET 7

* THIS SHEET HAS BEEN DRAWN USING COMPUTER AIDED DRAFTING/
DESIGN (CAD/D) AND COORDINATE GEOMETRY (COGO).

THIS MAP WAS FORMALLY
CERTIFIED BY THE
DIVISION OF TAXATION ON
SEPTEMBER 12, 2019,
SIGNED BY SHELLY REILLY
AND LATOYA ROBERTSON
ASSIGNED SERIAL NUMBER 1105

TAX MAP
NETCONG BOROUGH

MORRIS COUNTY
SCALE: 1" = 100'


NEW JERSEY
DATE: MAY 2019

ED CLAY

LICENSED LAND SURVEYOR
NEW JERSEY LICENSE NO. 34842
215 BELLEVUE AVE., PO BOX 579
HAMMONTON, NEW JERSEY 08037
COA# 24GA27973300

TO SHOW CONDITIONS AS OF JUNE 2019

10-12 DELL AVENUE CONDOMINIUM
BLOCK 12 - LOT 17

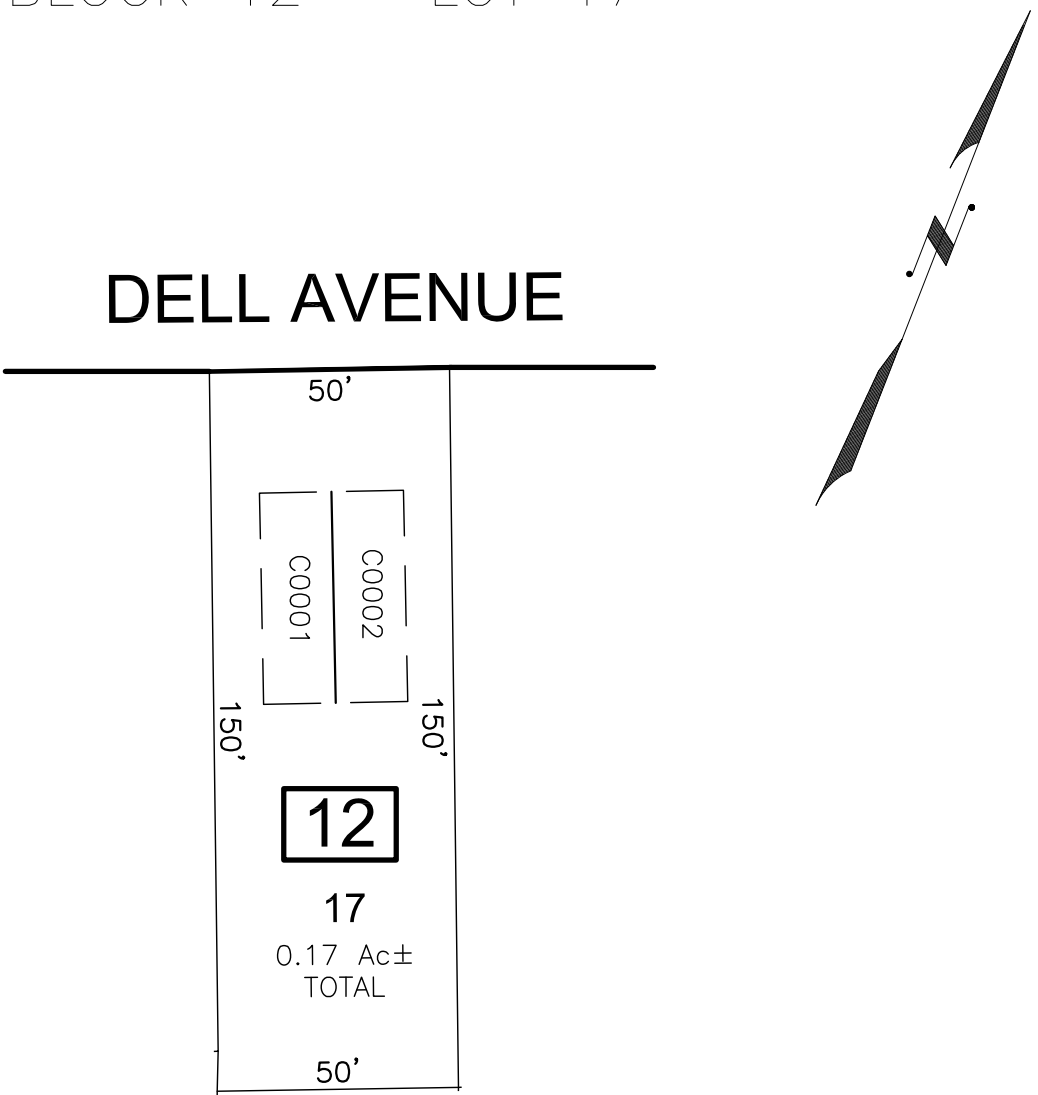

SCALE: 1" = 40'

QUAL	UNIT	FLOOR	SQ FT
C0001		1-2	1168
C0002		1-2	1168

* THIS SHEET HAS BEEN DRAWN USING COMPUTER AIDED DRAFTING/
DESIGN (CAD/D) AND COORDINATE GEOMETRY (COGO).

REVISIONS				
DATE	BY	LIC.NO	BLOCK	LOT

THIS MAP WAS FORMALLY
CERTIFIED BY THE
DIVISION OF TAXATION ON
SEPTEMBER 12, 2019,
SIGNED BY SHELLY REILLY
AND LATOYA ROBERTSON
ASSIGNED SERIAL NUMBER 1105


TAX MAP
NETCONG BOROUGH

MORRIS COUNTY
SCALE: 1" = 100'



NEW JERSEY
DATE: MAY 2019

ED CLAY
LICENSED LAND SURVEYOR
NEW JERSEY LICENSE NO. 34842
215 BELLEVUE AVE, PO BOX 579
HAMMONTON, NEW JERSEY 08037
COA# 24GA27973300

TO SHOW CONDITIONS AS OF JUNE 2019

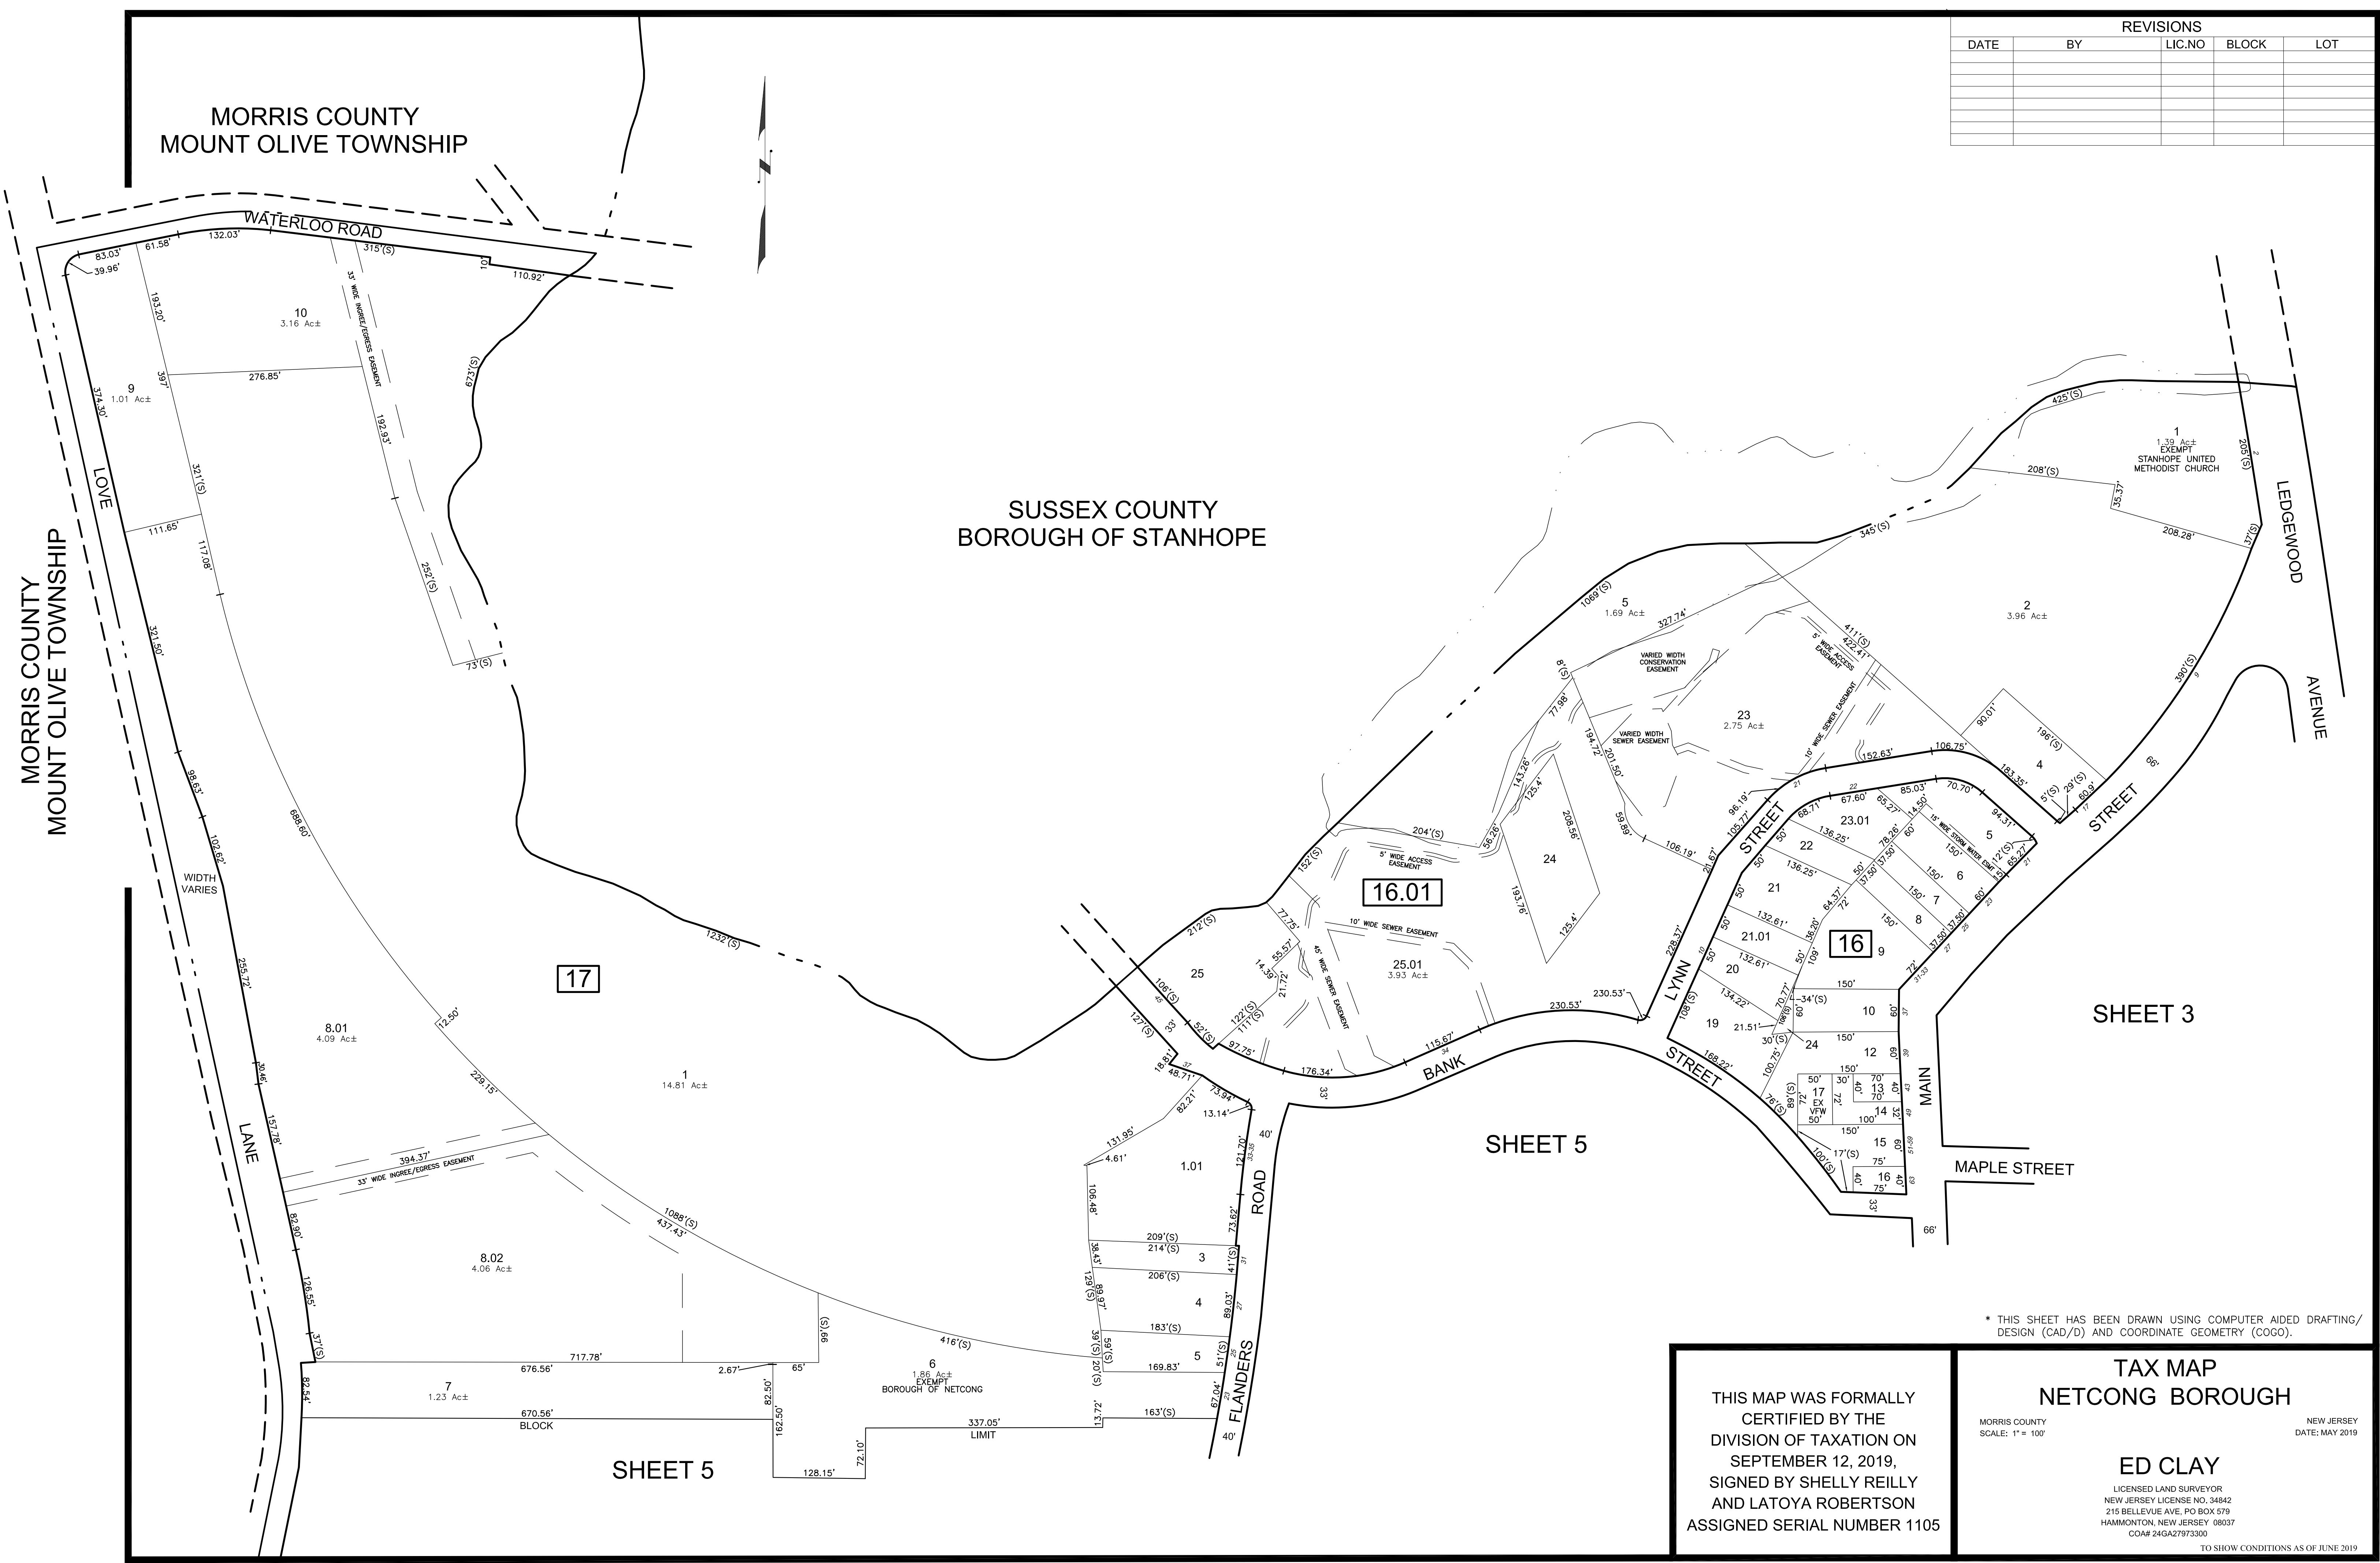

REVISIONS				
DATE	BY	LIC.NO	BLOCK	LOT

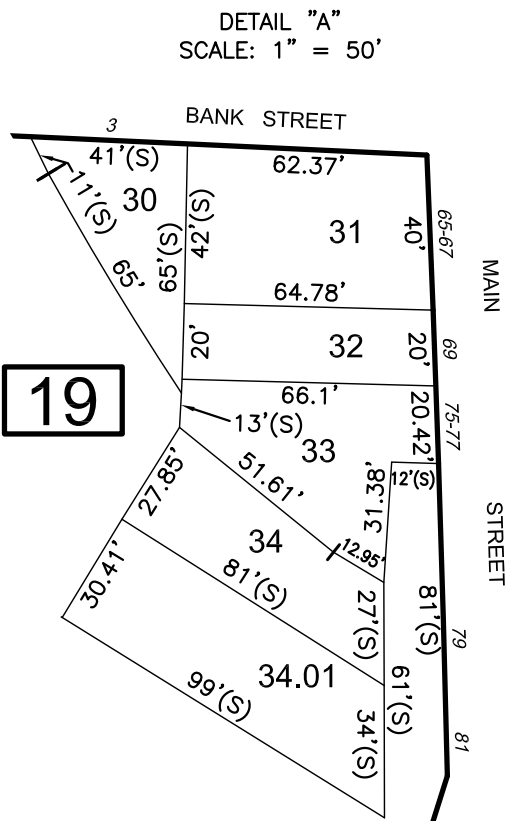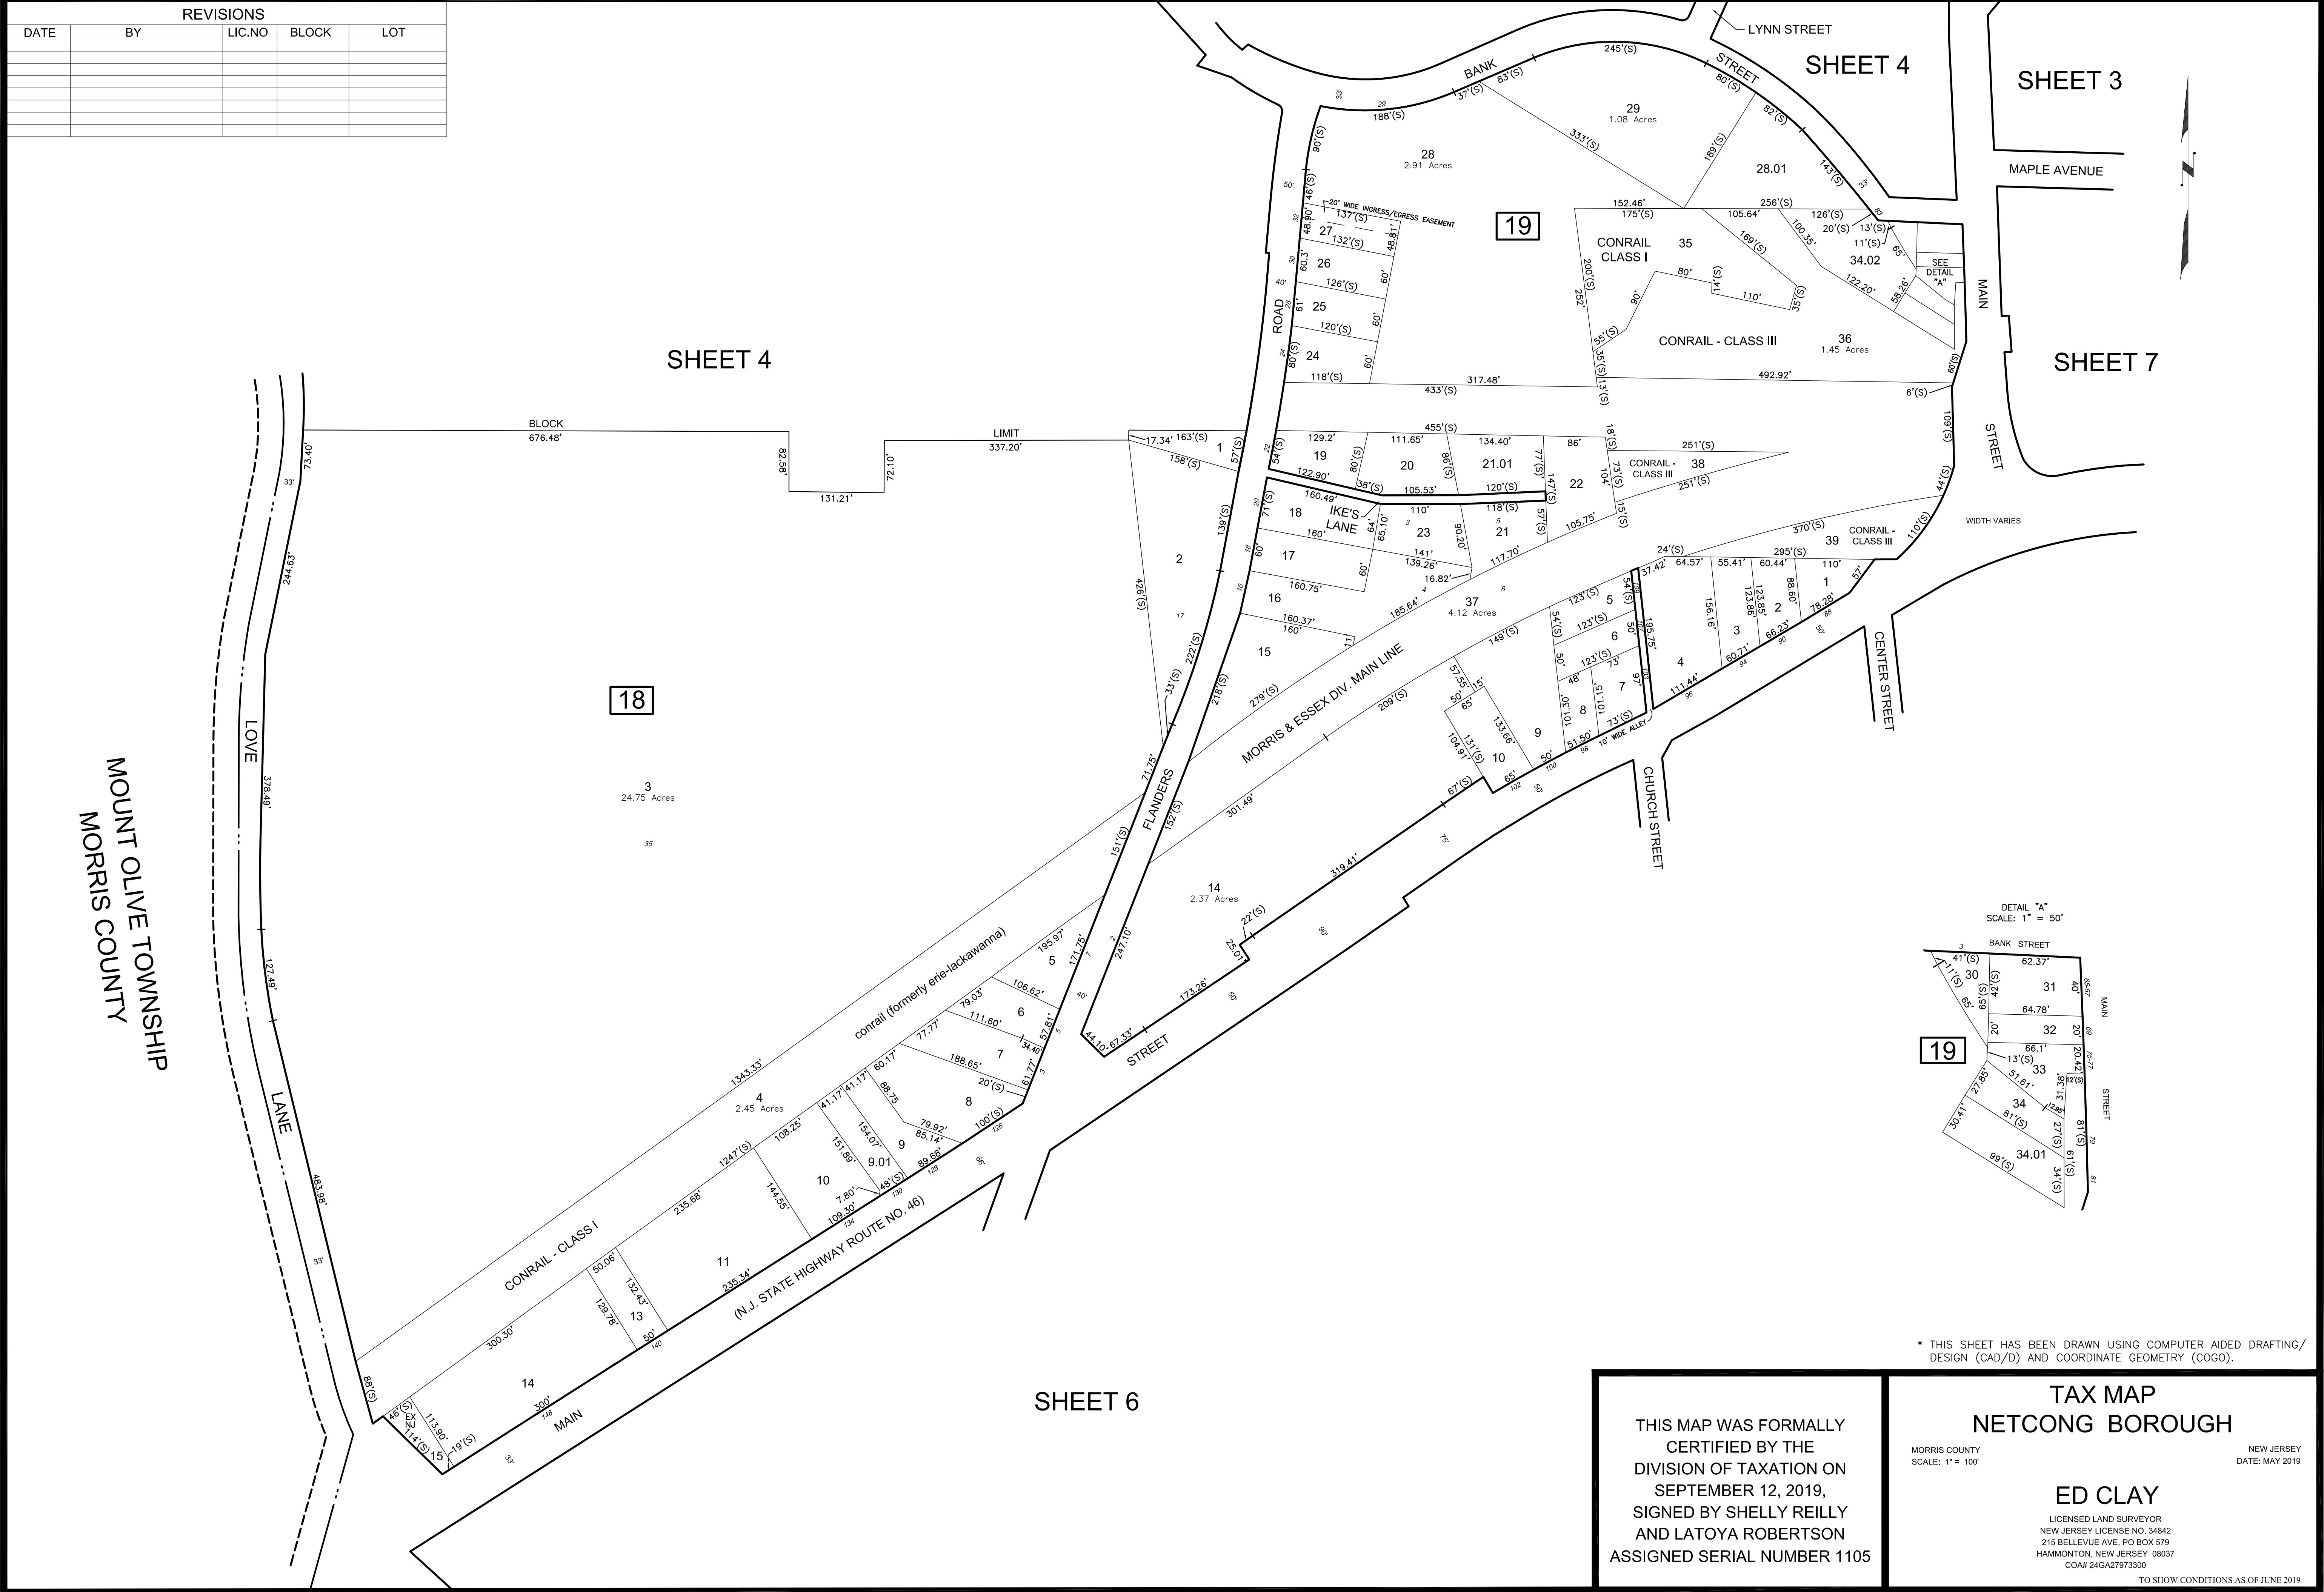

* THIS SHEET HAS BEEN DRAWN USING COMPUTER AIDED DRAFTING/ DESIGN (CAD/D) AND COORDINATE GEOMETRY (COGO).

THIS MAP WAS FORMALLY
CERTIFIED BY THE
DIVISION OF TAXATION ON
SEPTEMBER 12, 2019,
SIGNED BY SHELLY REILLY
AND LATOYA ROBERTSON
ASSIGNED SERIAL NUMBER 1105

TAX MAP
NETCONG BOROUGH

MORRIS COUNTY
SCALE: 1" = 100'

NEW JERSEY
DATE: MAY 2019


ED CLAY
LICENSED LAND SURVEYOR
NEW JERSEY LICENSE NO. 34842
215 BELLEVUE AVE., PO BOX 579
HAMMONTON, NEW JERSEY 08037
COA# 24GA27973300

TO SHOW CONDITIONS AS OF JUNE 2019

REVISIONS				
DATE	BY	LIC.NO	BLOCK	LOT

DETAIL "A"
SCALE: 1"=50'

26

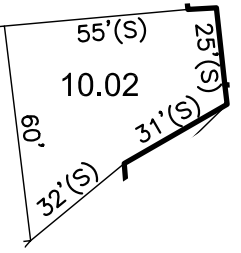

SHEET 5

SHEET 7

MOUNT OLIVE TOWNSHIP
MORRIS COUNTY

MOUNT OLIVE TOWNSHIP
MORRIS COUNTY

SHEET 9

* THIS SHEET HAS BEEN DRAWN USING COMPUTER AIDED DRAFTING/
DESIGN (CAD/D) AND COORDINATE GEOMETRY (COGO).

THIS MAP WAS FORMALLY
CERTIFIED BY THE
DIVISION OF TAXATION ON
SEPTEMBER 12, 2019,
SIGNED BY SHELLY REILLY
AND LATOYA ROBERTSON
ASSIGNED SERIAL NUMBER 1105

TAX MAP
NETCONG BOROUGH

MORRIS COUNTY
SCALE: 1" = 100'

NEW JERSEY
DATE: MAY 2019

ED CLAY


LICENSED LAND SURVEYOR
NEW JERSEY LICENSE NO. 34842
215 BELLEVUE AVE., PO BOX 579
HAMMONTON, NEW JERSEY 08037
COA# 24GA27973300

TO SHOW CONDITIONS AS OF JUNE 2019

REVISIONS				
DATE	BY	LIC.NO	BLOCK	LOT

SHEET 2

SHEET 7

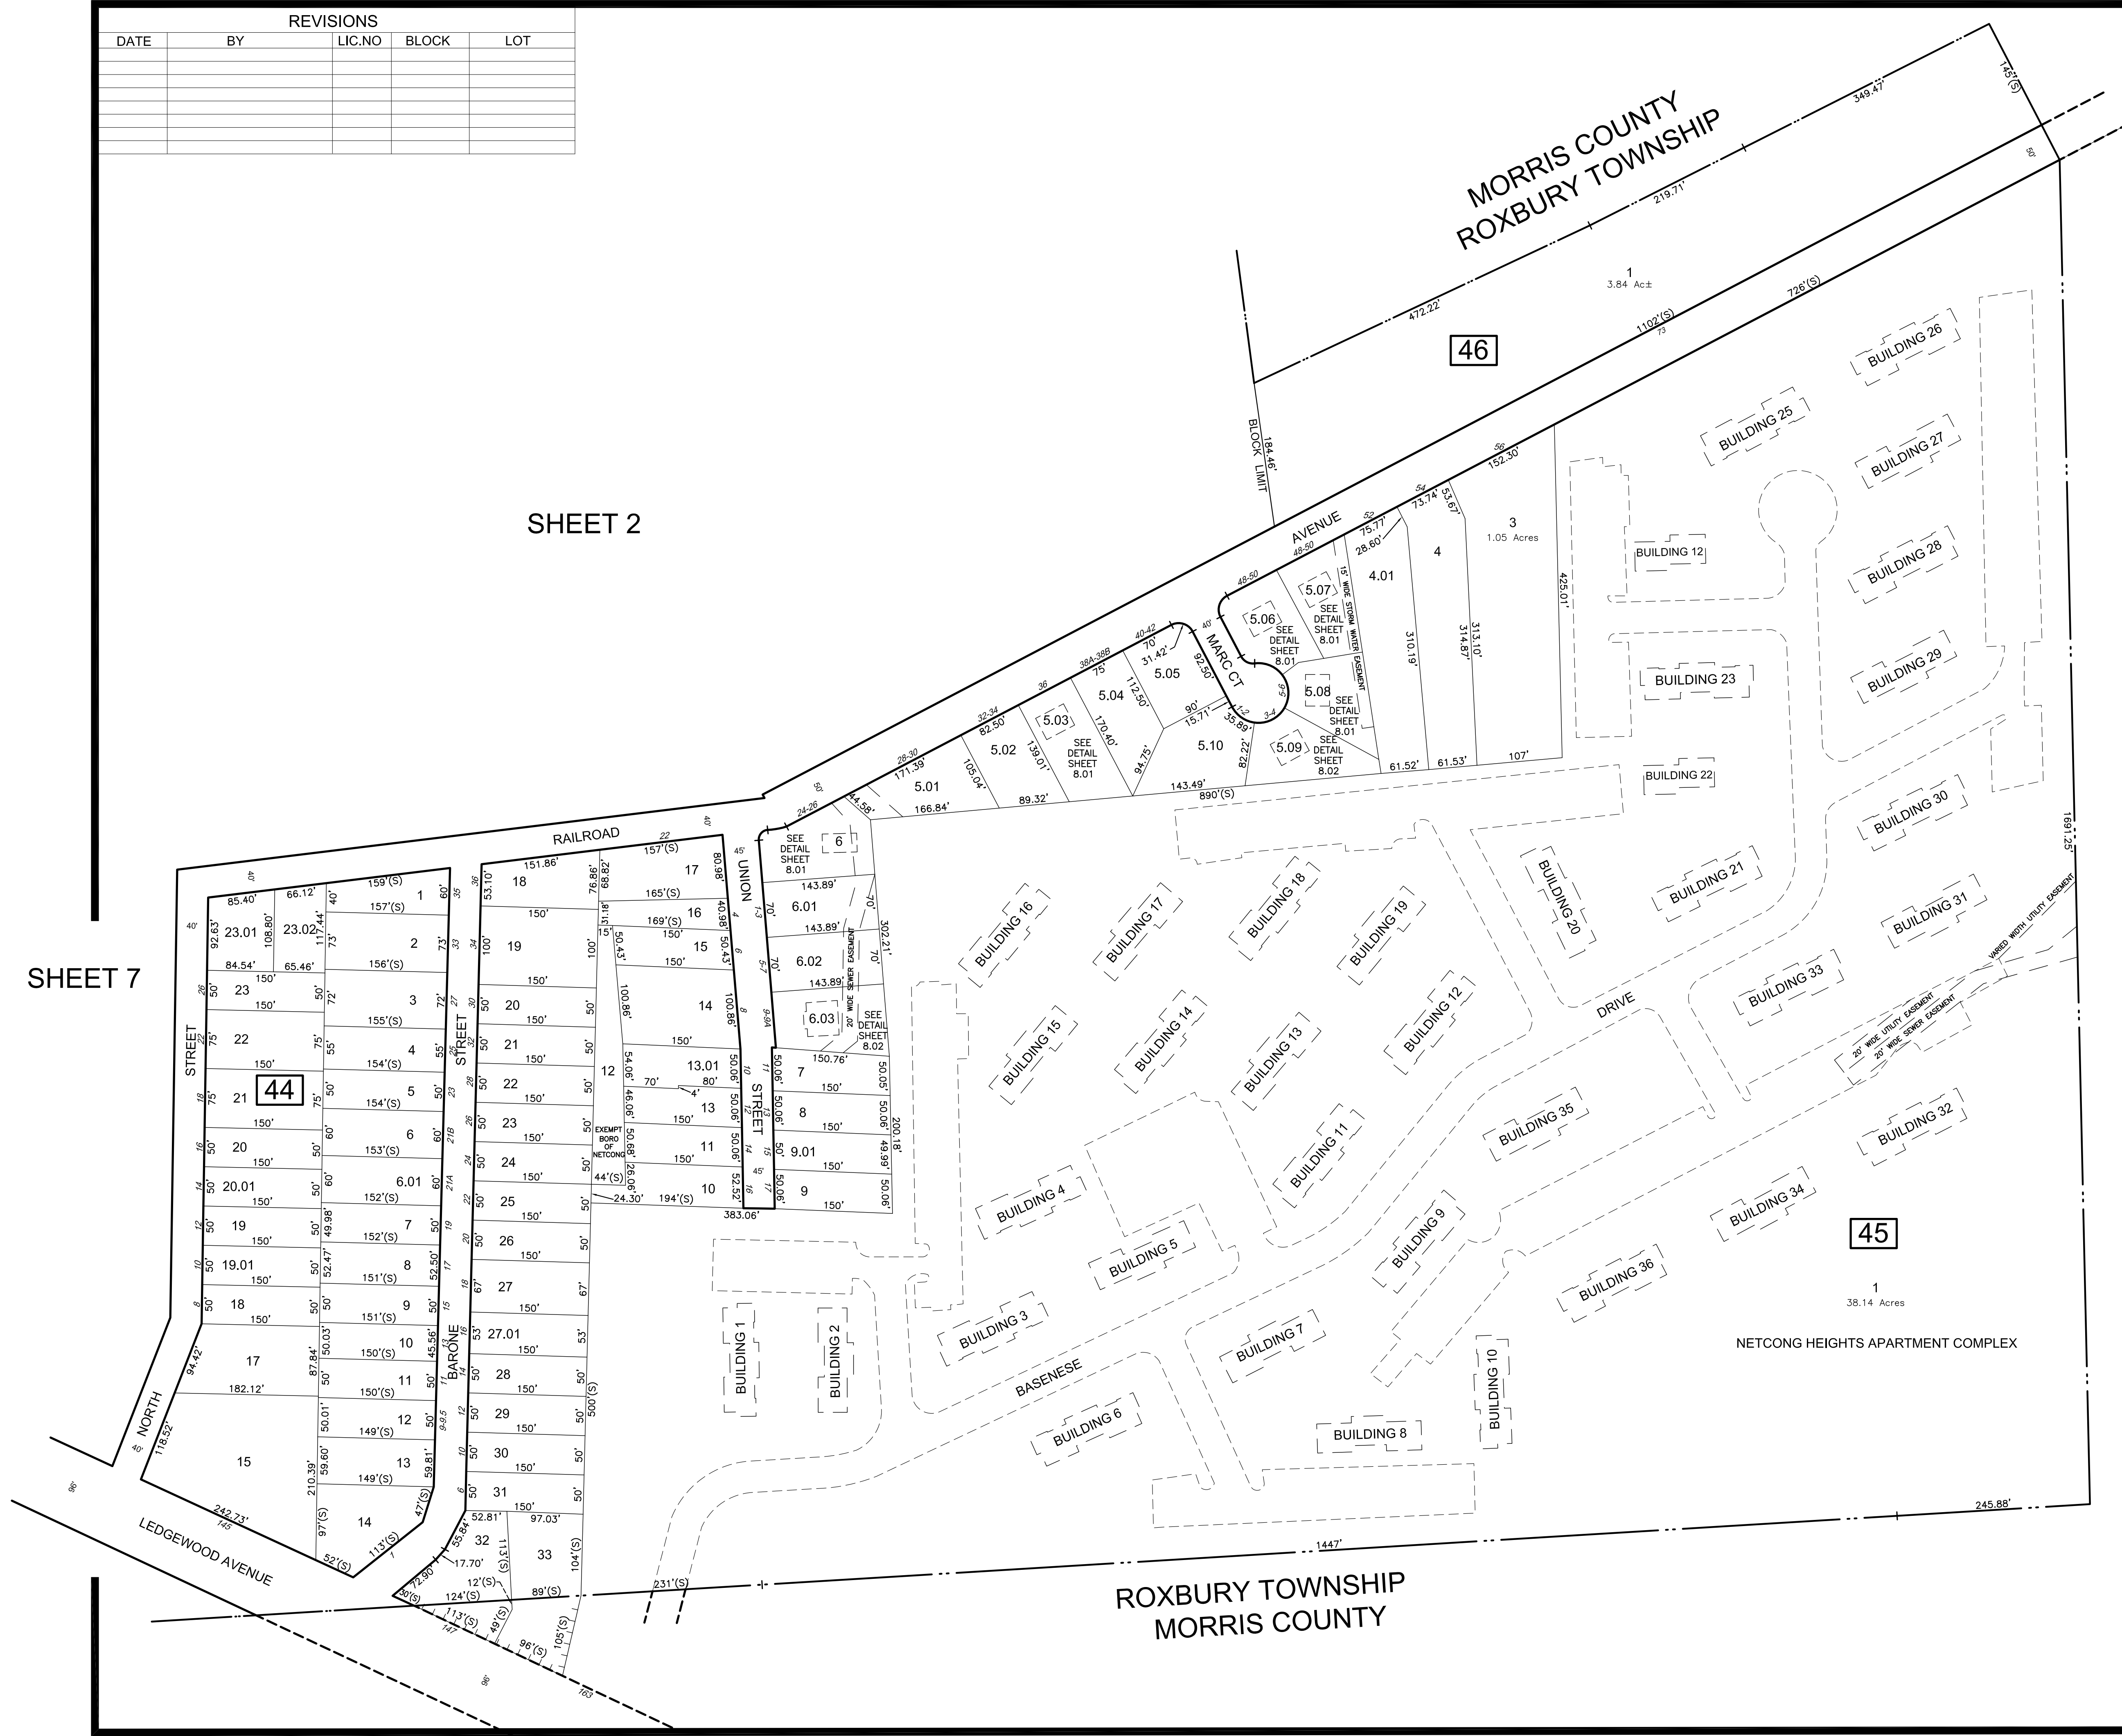

MORRIS COUNTY
ROXBURY TOWNSHIP

THIS MAP WAS FORMALLY
CERTIFIED BY THE
DIVISION OF TAXATION ON
SEPTEMBER 12, 2019,
SIGNED BY SHELLY REILLY
AND LATOYA ROBERTSON
ASSIGNED SERIAL NUMBER 1105

TAX MAP
NETCONG BOROUGH

MORRIS COUNTY
SCALE: 1" = 100'


NEW JERSEY
DATE: MAY 2019

ED CLAY

LICENSED LAND SURVEYOR
NEW JERSEY LICENSE NO. 34842
215 BELLEVUE AVE., PO BOX 579
HAMMONTON, NEW JERSEY 08037
COA# 24GA27973300

TO SHOW CONDITIONS AS OF JUNE 2019


36A-36B RAILROAD AVENUE CONDOMINIUM
BLOCK 45 - LOT 5.03

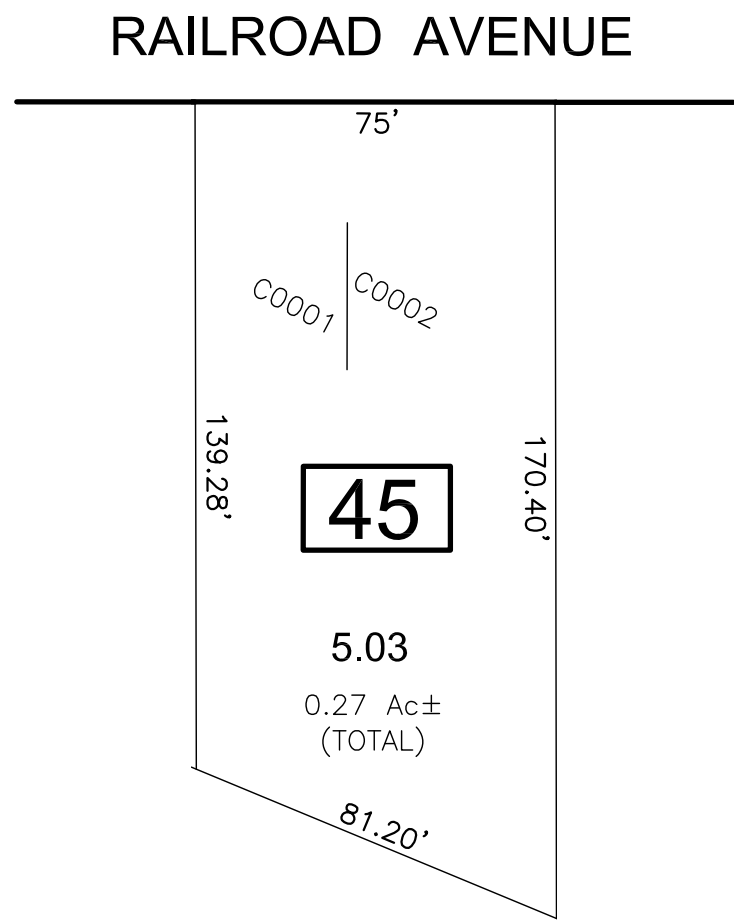

SCALE: 1" = 40'

QUAL	UNIT	FLOOR	SQ.FT
C0001		1-2	1762
C0002		1-2	1762


44-46 RAILROAD AVENUE CONDOMINIUM BLOCK 45 - LOT 5.06

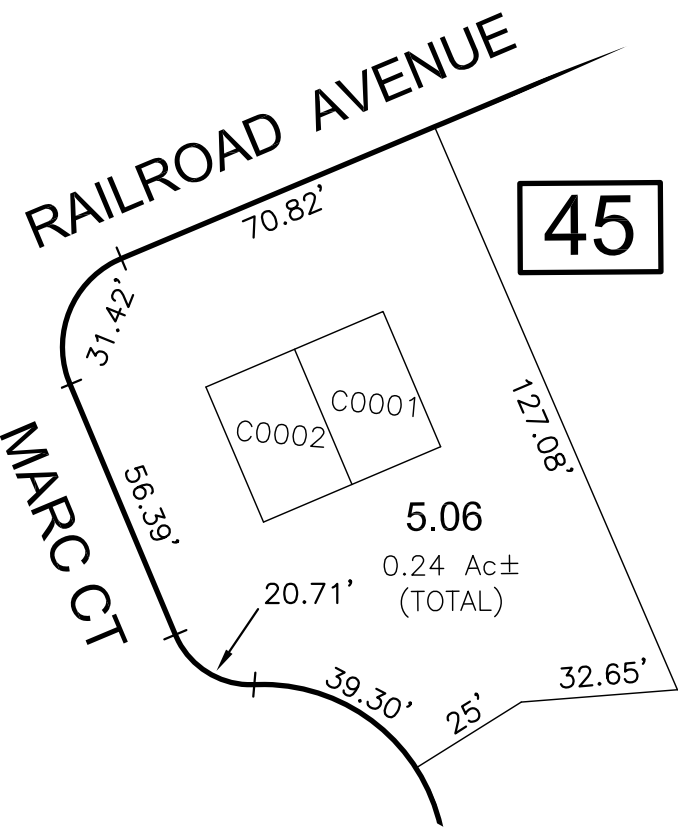

SCALE: 1" = 40'

QUAL	UNIT	FLOOR	SQ.FT
C0001		1-2	1164
C0002		1-2	1164


48-50 RAILROAD AVENUE CONDOMINIUM
BLOCK 45 - LOT 5.07

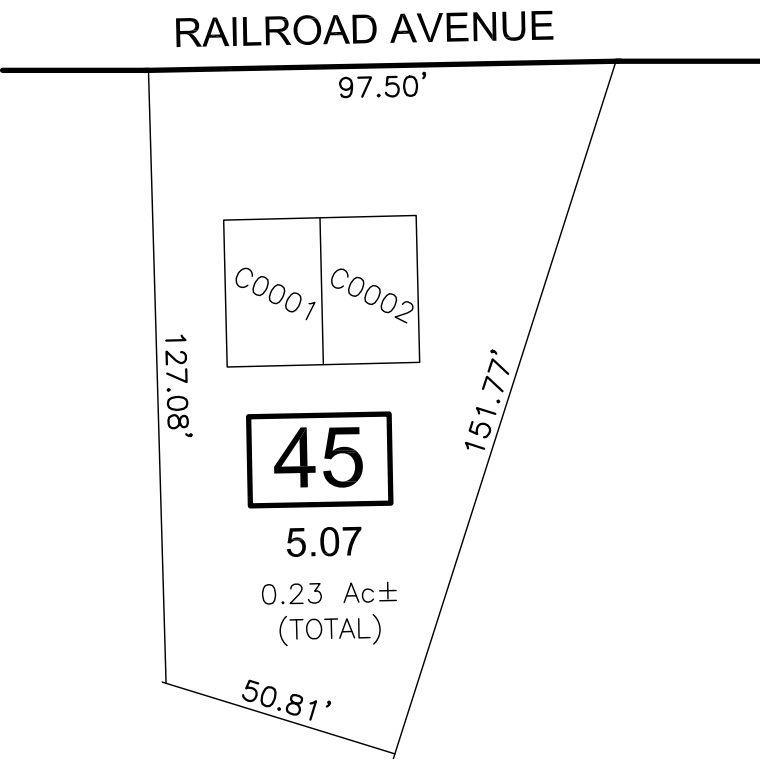

SCALE: 1" = 40'

QUAL	UNIT	FLOOR	SQ.FT
C0001		1-2	1679
C0002		1-2	1679


5-6 MARC COURT CONDOMINIUM
BLOCK 45 - LOT 5.08

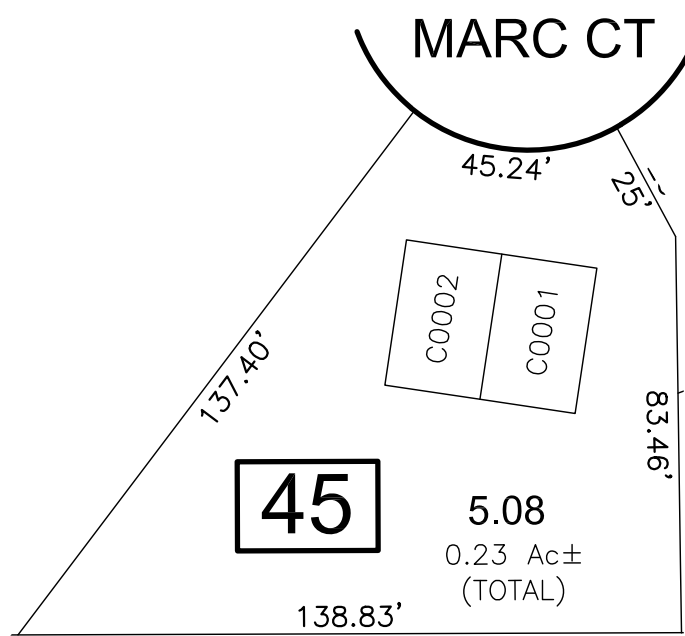

SCALE: 1" = 40'

QUAL	UNIT	FLOOR	SQ.FT
C0001		1-2	1762
C0002		1-2	1762


3-4 MARC COURT CONDOMINIUM
BLOCK 45 - LOT 5.09

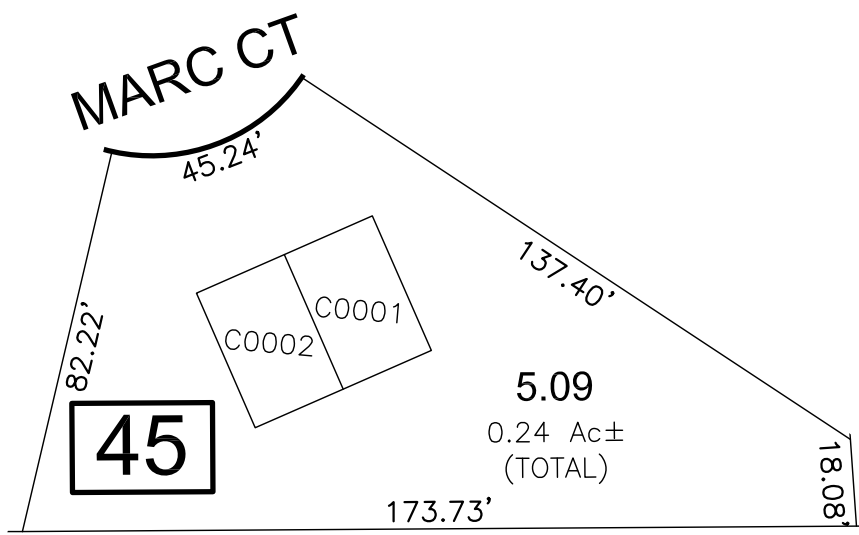

SCALE: 1" = 40'

QUAL	UNIT	FLOOR	SQ.FT
C0001		1-2	1762
C0002		1-2	1762

UNION HEIGHTS CONDOMINIUM
BLOCK 45 - LOT 6

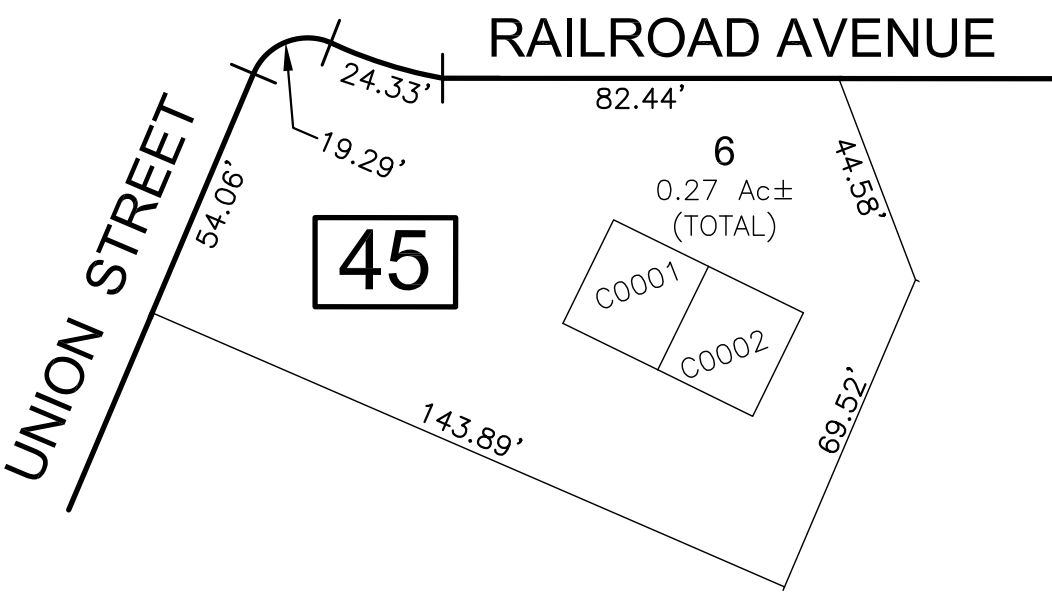

SCALE: 1" = 40'

QUAL	UNIT	FLOOR	SQ.FT
C0001		1-2	1100
C0002		1-2	1100

REVISIONS				
DATE	BY	LIC.NO	BLOCK	LOT

THIS MAP WAS FORMALLY
CERTIFIED BY THE
DIVISION OF TAXATION ON
SEPTEMBER 12, 2019,
SIGNED BY SHELLY REILLY
AND LATOYA ROBERTSON
ASSIGNED SERIAL NUMBER 1105

TAX MAP
NETCONG BOROUGH

MORRIS COUNTY
SCALE: As Shown


NEW JERSEY
DATE: MAY 2019

ED CLAY

LICENSED LAND SURVEYOR
NEW JERSEY LICENSE NO. 34842
215 BELLEVUE AVE, PO BOX 579
HAMMONTON, NEW JERSEY 08037
COA# 24GA27973300

TO SHOW CONDITIONS AS OF JUNE 2019

9A-9B UNION STREET CONDOMINIUM
BLOCK 45 - LOT 6.03

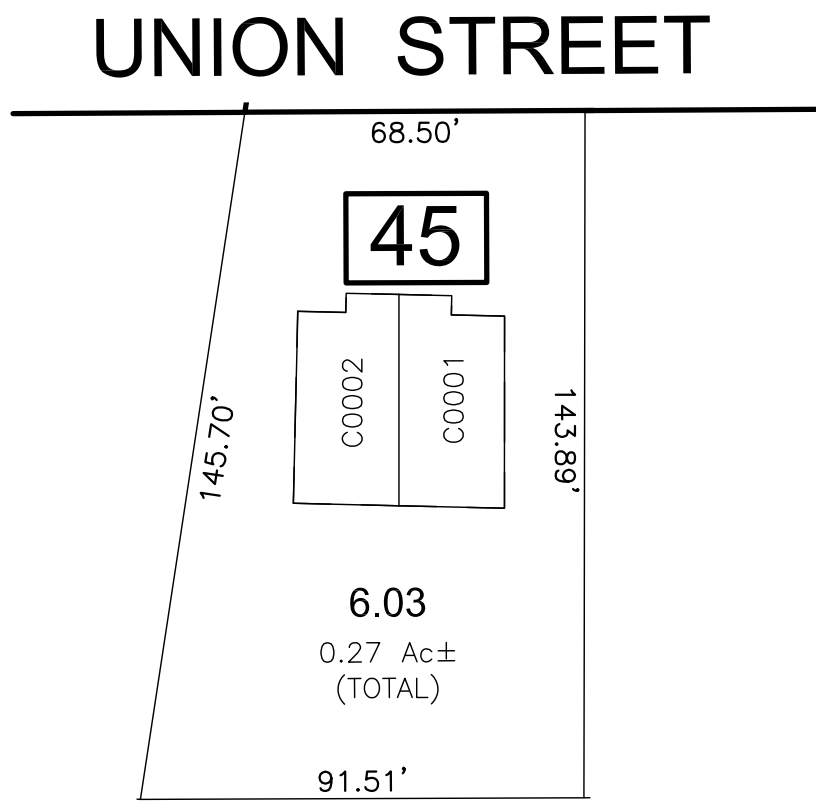

SCALE: 1" = 40'

QUAL	UNIT	FLOOR	SQ.FT
C0001		1-2	1488
C0002		1-2	1488

REVISIONS				
DATE	BY	LIC.NO	BLOCK	LOT

THIS MAP WAS FORMALLY
CERTIFIED BY THE
DIVISION OF TAXATION ON
SEPTEMBER 12, 2019,
SIGNED BY SHELLY REILLY
AND LATOYA ROBERTSON
ASSIGNED SERIAL NUMBER 1105

TAX MAP
NETCONG BOROUGH

MORRIS COUNTY
SCALE: As Shown

NEW JERSEY
DATE: MAY 2019

ED CLAY

LICENSED LAND SURVEYOR
NEW JERSEY LICENSE NO. 34842
215 BELLEVUE AVE, PO BOX 579
HAMMONTON, NEW JERSEY 08037
COA# 24GA27973300


TO SHOW CONDITIONS AS OF JUNE 2019

REVISIONS				
DATE	BY	LIC.NO	BLOCK	LOT



SHEET 7

SHEET 6

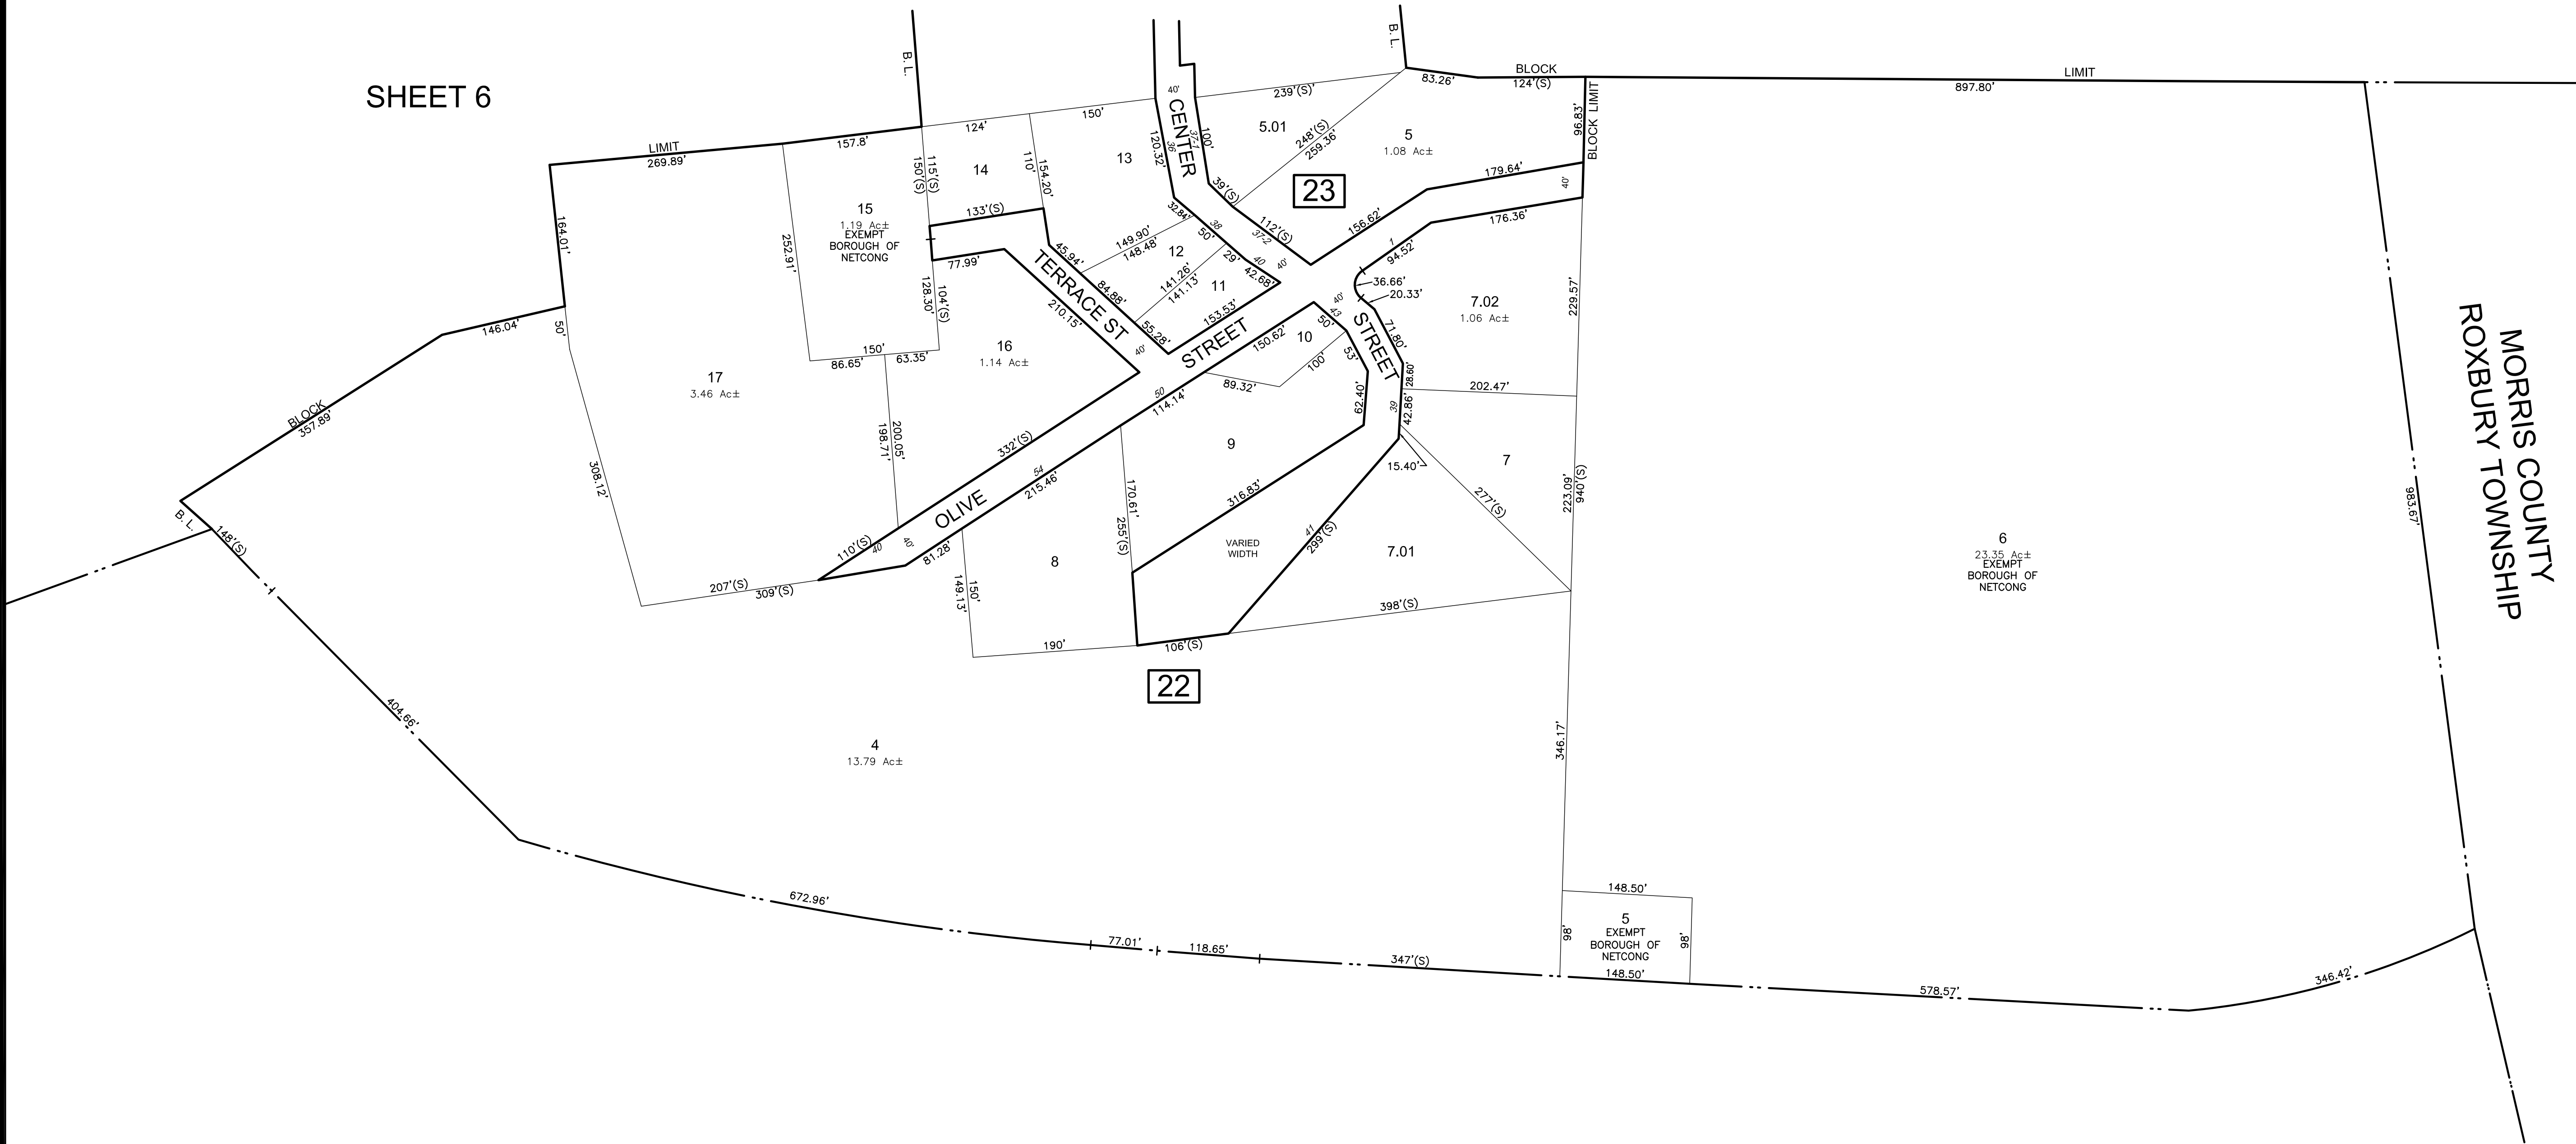

MORRIS COUNTY
ROXBURY TOWNSHIP

* THIS SHEET HAS BEEN DRAWN USING COMPUTER AIDED DRAFTING/
DESIGN (CAD/D) AND COORDINATE GEOMETRY (COGO).

THIS MAP WAS FORMALLY
CERTIFIED BY THE
DIVISION OF TAXATION ON
SEPTEMBER 12, 2019,
SIGNED BY SHELLY REILLY
AND LATOYA ROBERTSON
ASSIGNED SERIAL NUMBER 1105

TAX MAP
NETCONG BOROUGH

MORRIS COUNTY
SCALE: 1" = 100'

NEW JERSEY
DATE: MAY 2019

ED CLAY
LICENSED LAND SURVEYOR
NEW JERSEY LICENSE NO. 34842
215 BELLEVUE AVE., PO BOX 579
HAMMONTON, NEW JERSEY 08037
COA# 24GA27973300

TO SHOW CONDITIONS AS OF JUNE 2019